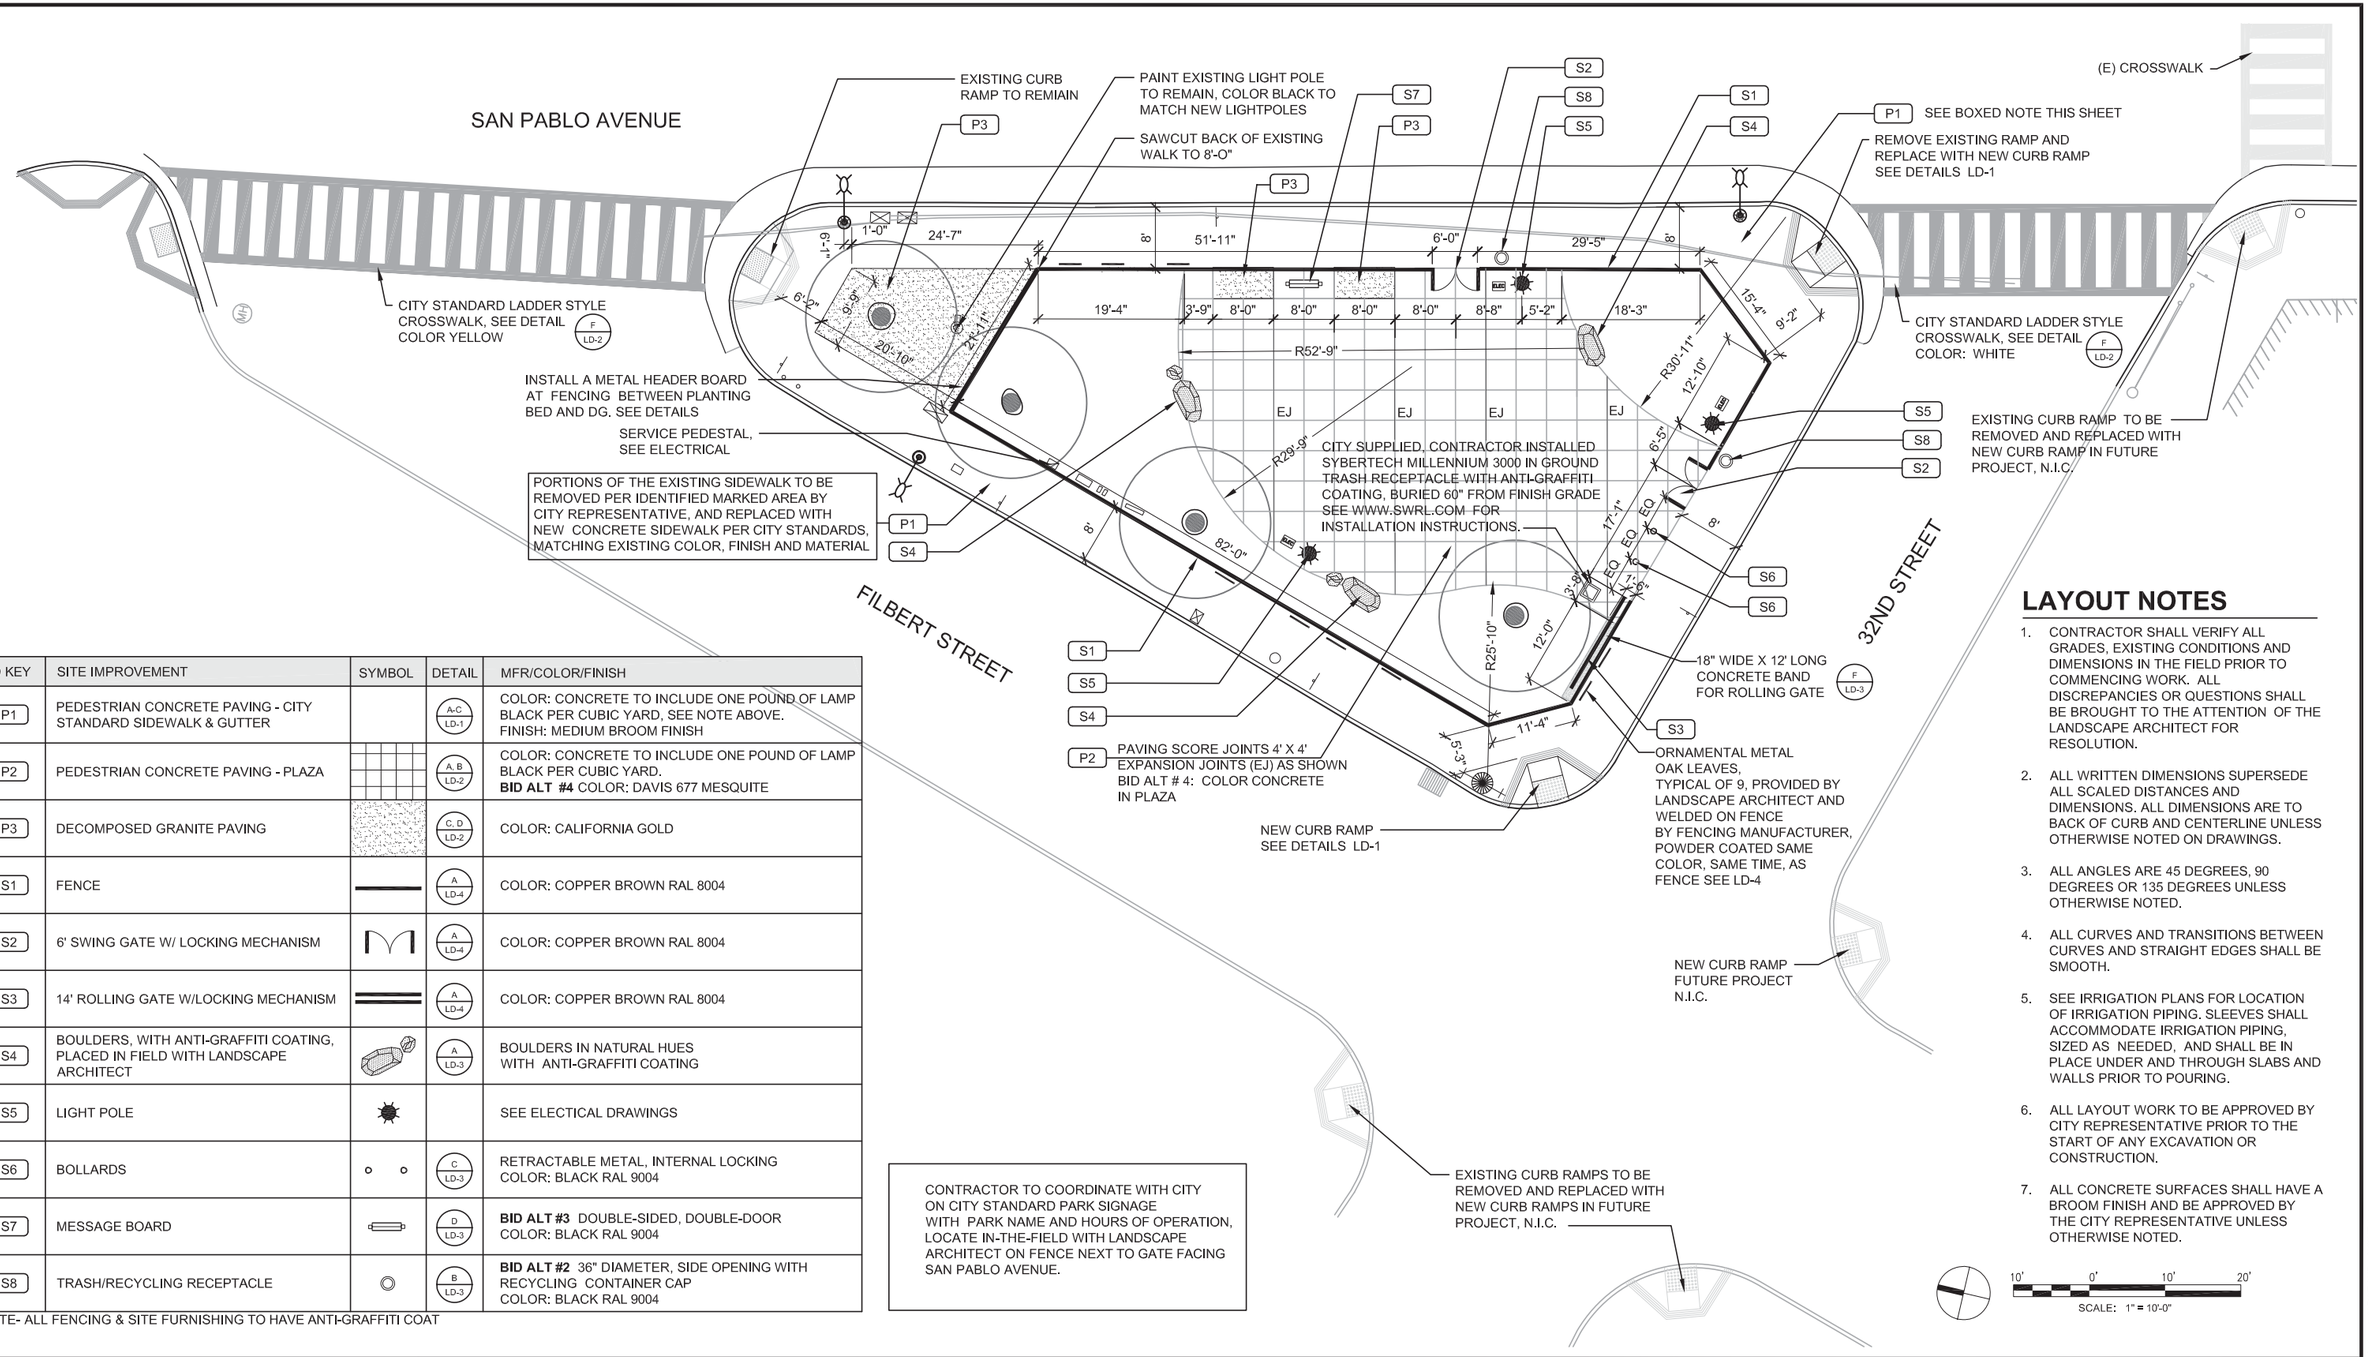

ID KEY	SITE IMPROVEMENT	SYMBOL	DETAIL	MFR/COLOR/FINISH
P1	PEDESTRIAN CONCRETE PAVING - CITY STANDARD SIDEWALK & GUTTER		A-C LD-1	COLOR: CONCRETE TO INCLUDE ONE POUND OF LAMP BLACK PER CUBIC YARD, SEE NOTE ABOVE. FINISH: MEDIUM BROOM FINISH
P2	PEDESTRIAN CONCRETE PAVING - PLAZA		A, B LD-2	COLOR: CONCRETE TO INCLUDE ONE POUND OF LAMP BLACK PER CUBIC YARD. **BID ALT #4** COLOR: DAVIS 677 MESQUITE
P3	DECOMPOSED GRANITE PAVING		C, D LD-2	COLOR: CALIFORNIA GOLD
S1	FENCE		A LD-4	COLOR: COPPER BROWN RAL 8004
S2	6' SWING GATE W/ LOCKING MECHANISM		A LD-4	COLOR: COPPER BROWN RAL 8004
S3	14' ROLLING GATE W/LOCKING MECHANISM		A LD-4	COLOR: COPPER BROWN RAL 8004
S4	BOULDERS, WITH ANTI-GRAFFITI COATING, PLACED IN FIELD WITH LANDSCAPE ARCHITECT		A LD-3	BOULDERS IN NATURAL HUES WITH ANTI-GRAFFITI COATING
S5	LIGHT POLE			SEE ELECTICAL DRAWINGS
S6	BOLLARDS		C LD-3	RETRACTABLE METAL, INTERNAL LOCKING COLOR: BLACK RAL 9004
S7	MESSAGE BOARD		D LD-3	**BID ALT #3** DOUBLE-SIDED, DOUBLE-DOOR COLOR: BLACK RAL 9004
S8	TRASH/RECYCLING RECEPTACLE		B LD-3	**BID ALT #2** 36" DIAMETER, SIDE OPENING WITH RECYCLING CONTAINER CAP COLOR: BLACK RAL 9004

*NOTE- ALL FENCING & SITE FURNISHING TO HAVE ANTI-GRAFFITI COAT

LAYOUT NOTES

1. CONTRACTOR SHALL VERIFY ALL GRADES, EXISTING CONDITIONS AND DIMENSIONS IN THE FIELD PRIOR TO COMMENCING WORK. ALL DISCREPANCIES OR QUESTIONS SHALL BE BROUGHT TO THE ATTENTION OF THE LANDSCAPE ARCHITECT FOR RESOLUTION.
2. ALL WRITTEN DIMENSIONS SUPERSEDE ALL SCALED DISTANCES AND DIMENSIONS. ALL DIMENSIONS ARE TO BACK OF CURB AND CENTERLINE UNLESS OTHERWISE NOTED ON DRAWINGS.
3. ALL ANGLES ARE 45 DEGREES, 90 DEGREES OR 135 DEGREES UNLESS OTHERWISE NOTED.
4. ALL CURVES AND TRANSITIONS BETWEEN CURVES AND STRAIGHT EDGES SHALL BE SMOOTH.
5. SEE IRRIGATION PLANS FOR LOCATION OF IRRIGATION PIPING. SLEEVES SHALL ACCOMMODATE IRRIGATION PIPING, SIZED AS NEEDED, AND SHALL BE IN PLACE UNDER AND THROUGH SLABS AND WALLS PRIOR TO POURING.
6. ALL LAYOUT WORK TO BE APPROVED BY CITY REPRESENTATIVE PRIOR TO THE START OF ANY EXCAVATION OR CONSTRUCTION.
7. ALL CONCRETE SURFACES SHALL HAVE A BROOM FINISH AND BE APPROVED BY THE CITY REPRESENTATIVE UNLESS OTHERWISE NOTED.

CITY OF OAKLAND
BUREAU OF ENGINEERING AND CONSTRUCTION
250 FRANK OGAWA PLAZA, SUITE 4344 * OAKLAND CA, 94612
(510) 238-3389 * FAX (510) 238-7238

ST. ANDREW'S PLAZA RENOVATION
SAN PABLO AVENUE & 32ND STREET & FILBERT STREET

GOLDEN ASSOCIATES
LANDSCAPE ARCHITECTURE. URBAN DESIGN. PLANNING.
300 FRANK H. OGAWA, SUITE #508, OAKLAND CA 94612
TEL: 510.465.4030 FAX: 510.465.5325 CA LIC: #2431

LICENSED LANDSCAPE ARCHITECT LESLIE B GOLDEN No. 2431 Signature 12/31/16 Renewal Date 7/06/16 Date STATE OF CALIFORNIA

RCE NO.	EXP.		
CHECKED BY	LG		
DESIGNED BY	STAFF		
DRAWN BY	STAFF		

No.	DATE	BY	REFERENCE

LAYOUT PLAN
LEGEND AND NOTES

PROJECT NO. P494610

SCALE: HOR: VERT:
DATE: 07/06/2016

SHEET NO. LL-1
6 OF 22

DRAWING NAME: H:\PROJECTS\St Andrews\CAD\ST AND_LAYOUT.dwg
PLOT DATE: 07-06-16
PLOTTED BY: lbatha