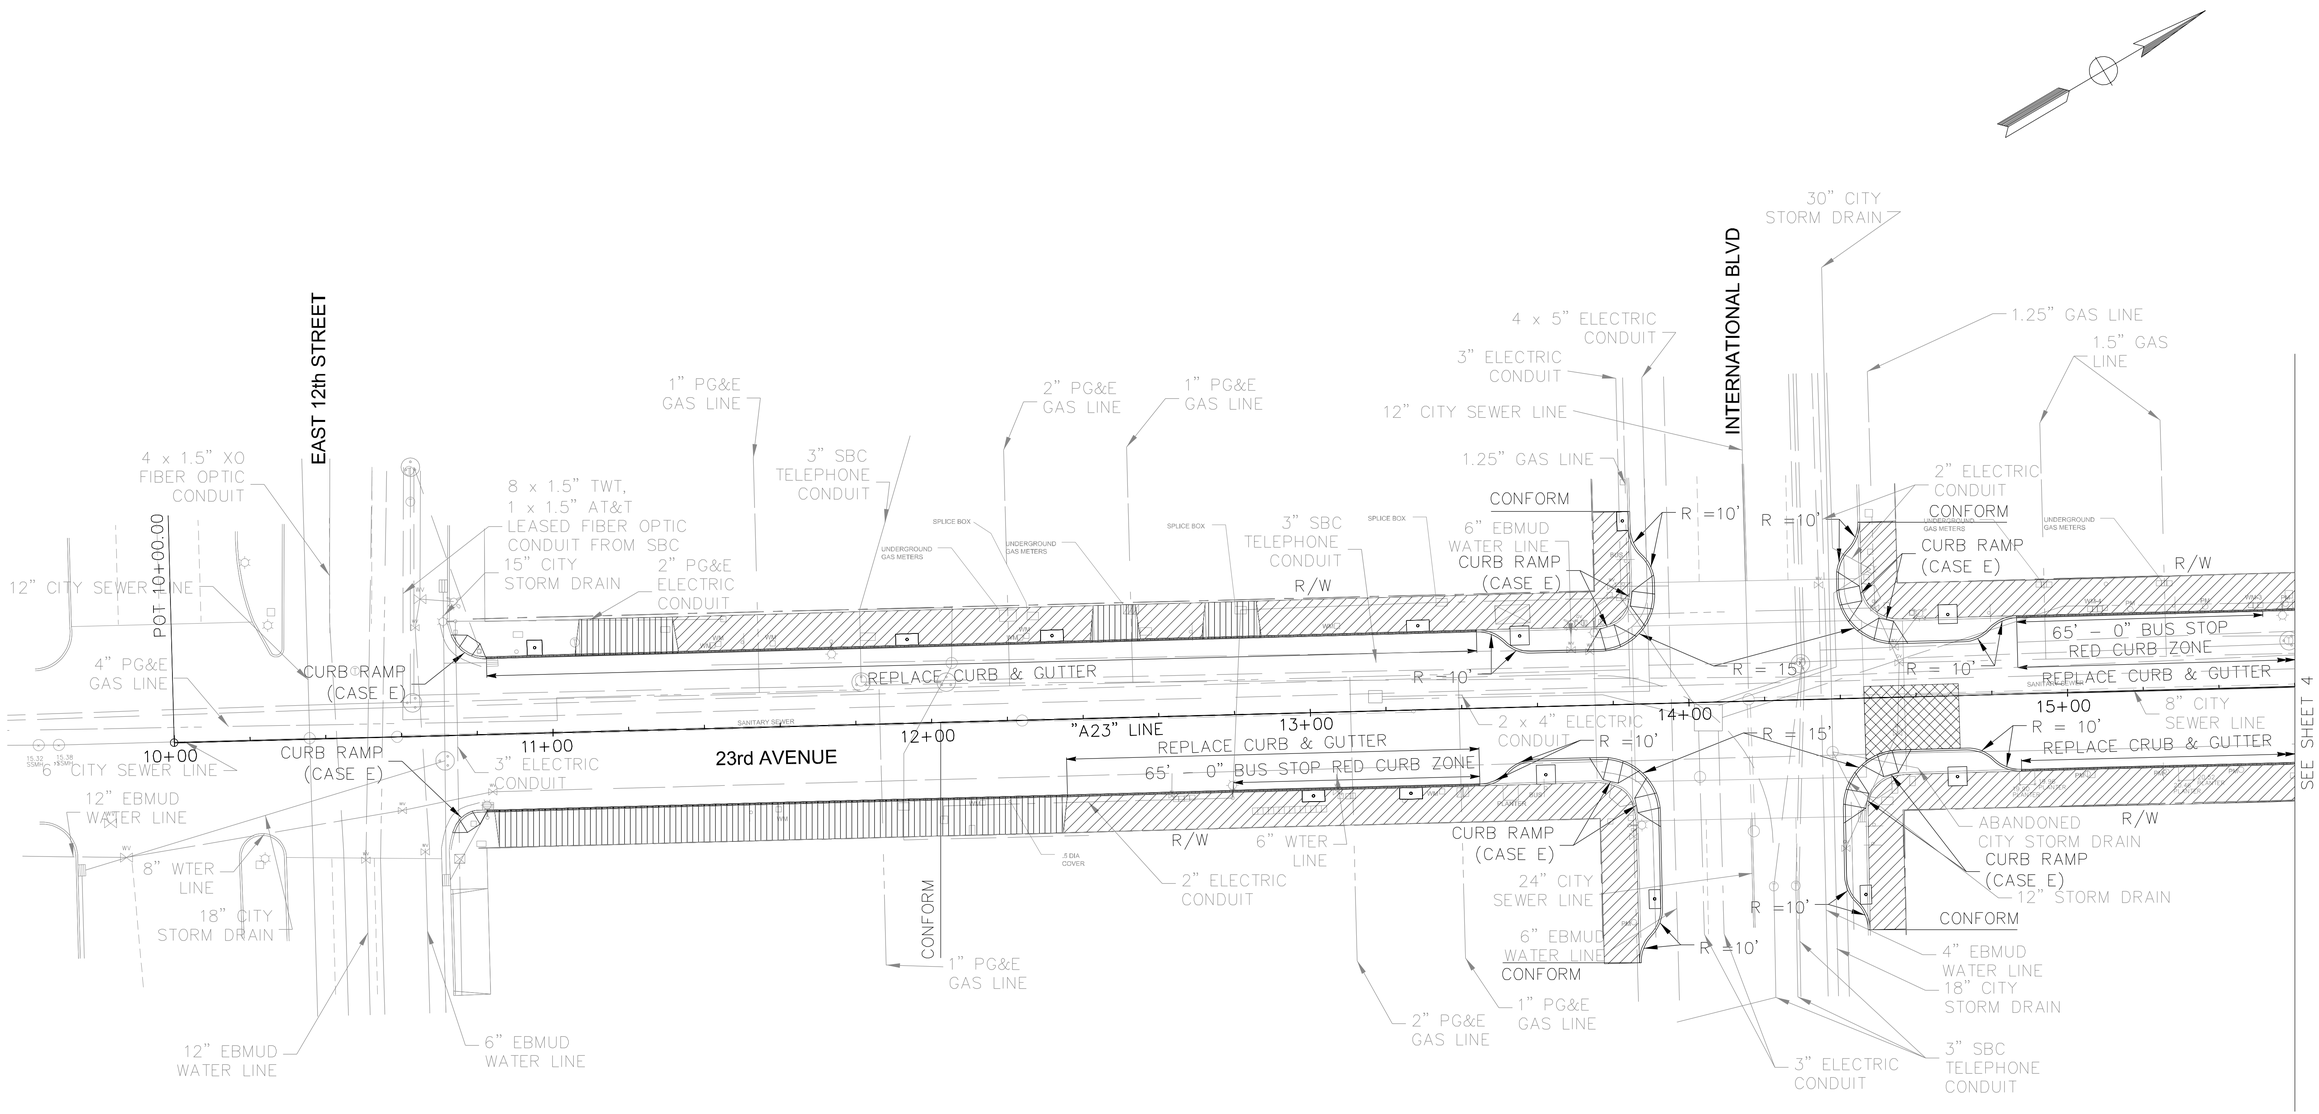

35% SUBMITTAL

NOTE: SEE LANDSCAPE PLAN SHEETS FOR TREEWELL LAYOUT AND DEMOLITION.

HQE Incorporated
• Civil Engineering
• Transportation Planning
• Highway & Rail Design
1305 FRANKLIN STREET, SUITE 410
OAKLAND, CA 94612
(510) 763-4895

CITY OF OAKLAND

PROJECT NO. _____

CIVIL ENGINEER	
RCE NO. _____	EXP. _____
CHECKED BY	HO
DESIGNED BY	JHC
DRAWN BY	JHC

No.	DATE	BY	REFERENCE

LAYOUT

23RD AVE IMPROVEMENT PROJECT

SCALE:
HOR: 1" = 20'
VERT: 1" = 20'
DATE: 06/09/2006

SHEET NO.
3 OF

DRAWING NAME: $(GETVAR, "DWGPREFIX")$(GETVAR, "DWGNAME")PLOT DATE: $(EDTIME, 0, MO"-"DD"-"YY)PLOTTED BY: $(GETVAR,"LOGINNAME")

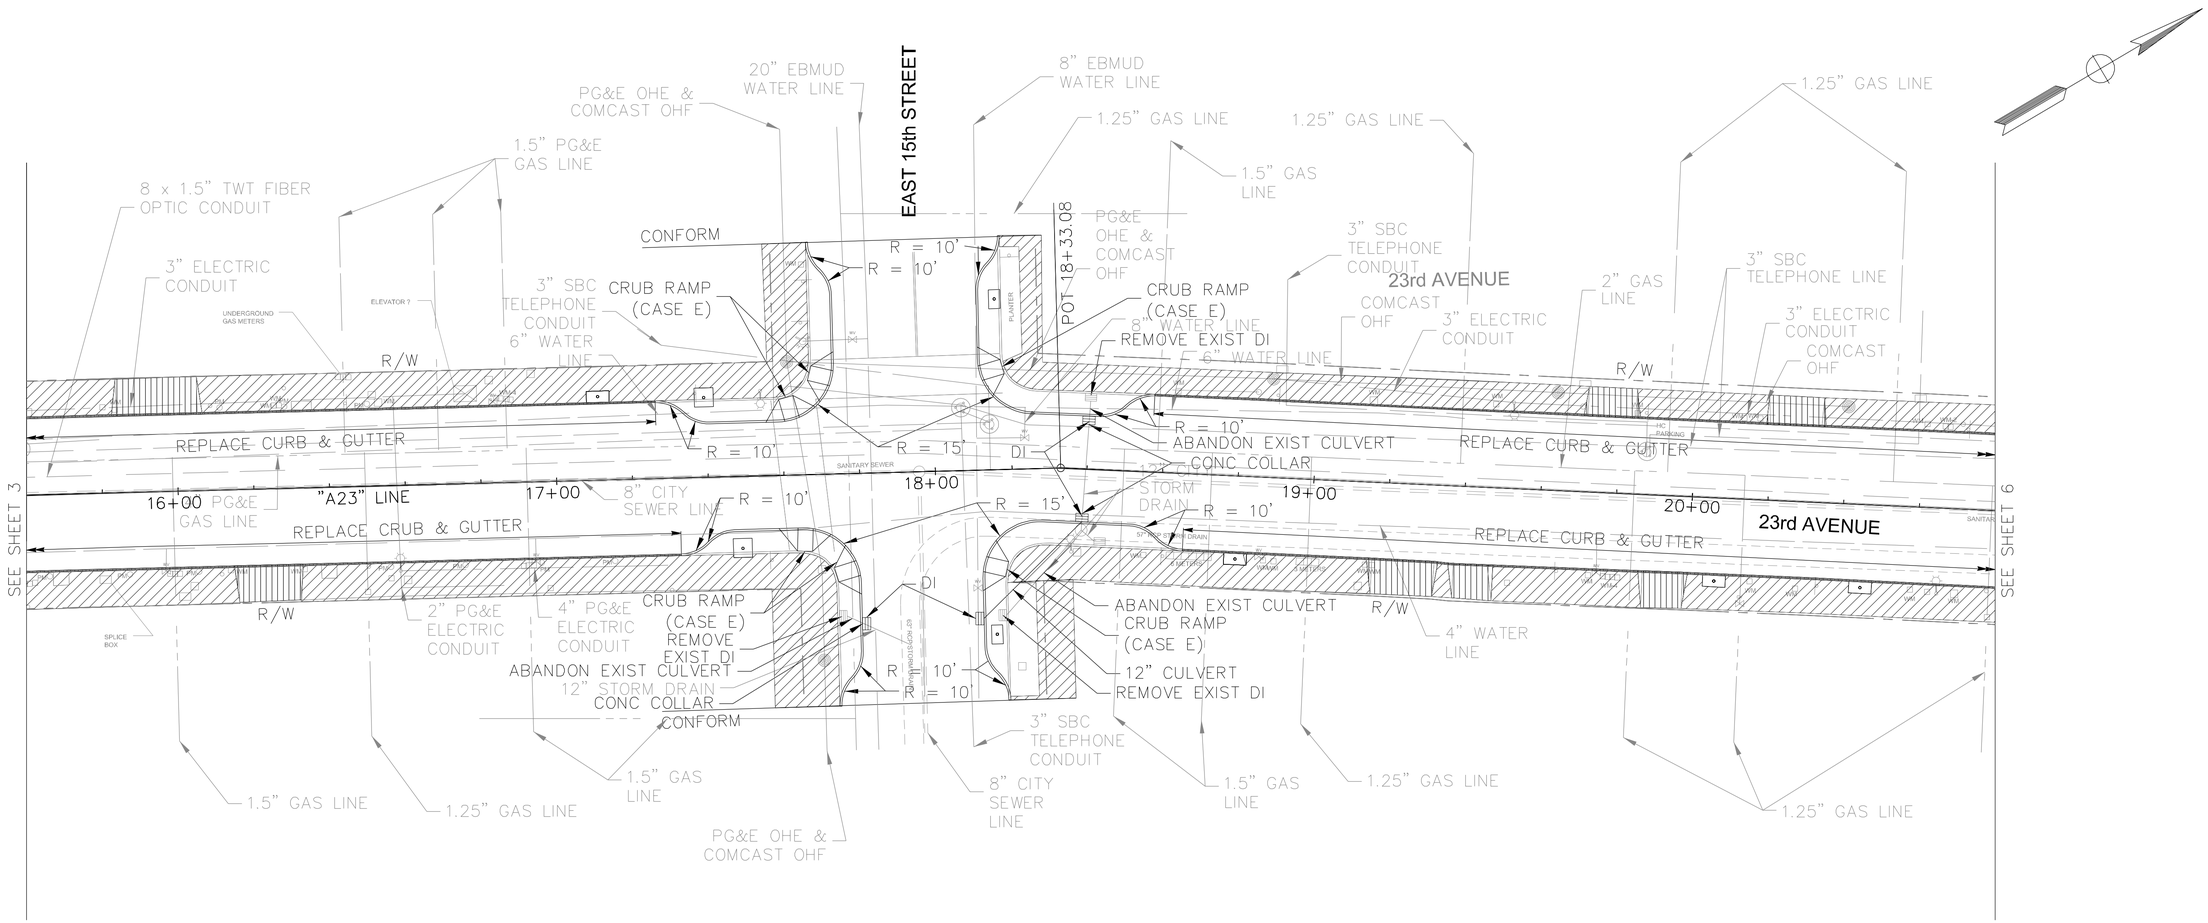

35% SUBMITTAL

NOTE: SEE NOTE ON SHEET 3.

HQE Incorporated
• Civil Engineering
• Transportation Planning
• Highway & Rail Design
1305 FRANKLIN STREET, SUITE 410
OAKLAND, CA 94612
(510) 763-4895

CITY OF OAKLAND

PROJECT NO. _____

CIVIL ENGINEER	
RCE NO. _____	EXP. _____
CHECKED BY	HO
DESIGNED BY	JHC
DRAWN BY	JHC

No.	DATE	BY	REFERENCE

LAYOUT

23RD AVE IMPROVEMENT PROJECT

SCALE:
HOR: 1" = 20'
VERT: 1" = 20'
DATE: 06/09/2006

SHEET NO.
4 OF

DRAWING NAME: $(GETVAR, "DWGPREFIX")$(GETVAR, "DWGNAME")
PLOT DATE: $(EDTIME, 0, MO"-"DD"-"YY)
PLOTTED BY: $(GETVAR, "LOGINNAME")

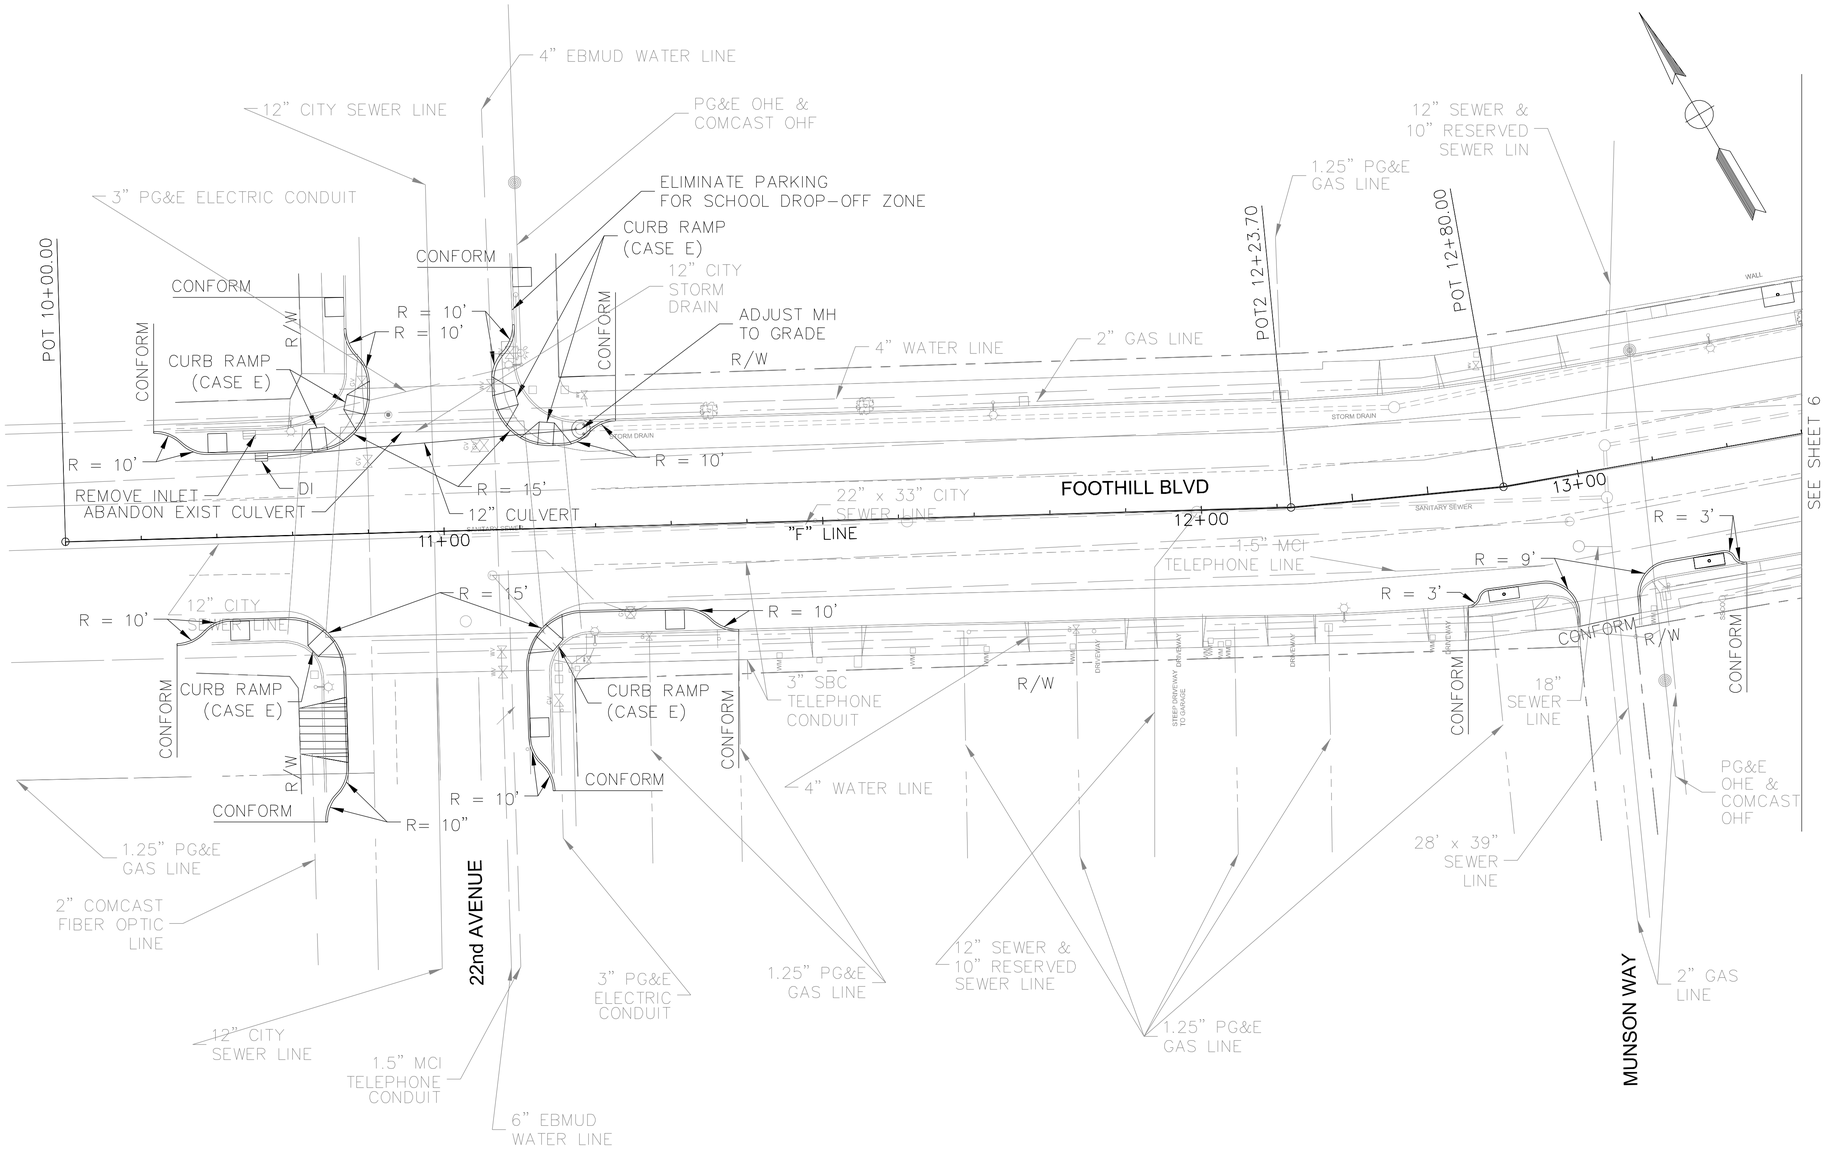

35% SUBMITTAL

NOTE: SEE NOTE ON SHEET 3.

HQE Incorporated
• Civil Engineering
• Transportation Planning
• Highway & Rail Design

1305 FRANKLIN STREET, SUITE 410
OAKLAND, CA 94612
(510) 763-4895

CITY OF OAKLAND

PROJECT NO. _____

CIVIL ENGINEER	
RCE NO. _____	EXP. _____
CHECKED BY	HO
DESIGNED BY	JHC
DRAWN BY	JHC

No.	DATE	BY	REFERENCE

LAYOUT

23RD AVE IMPROVEMENT PROJECT

SCALE:
HOR: 1" = 20'
VERT: 1" = 20'
DATE: 06/09/2006

SHEET NO.
5 OF

DRAWING NAME: $(GETVAR, "DWGPREFIX")$(GETVAR, "DWGNAME")PLOT DATE: $(EDTIME, 0, MO"-"DD"-"YY)PLOTTED BY: $(GETVAR,"LOGINNAME")

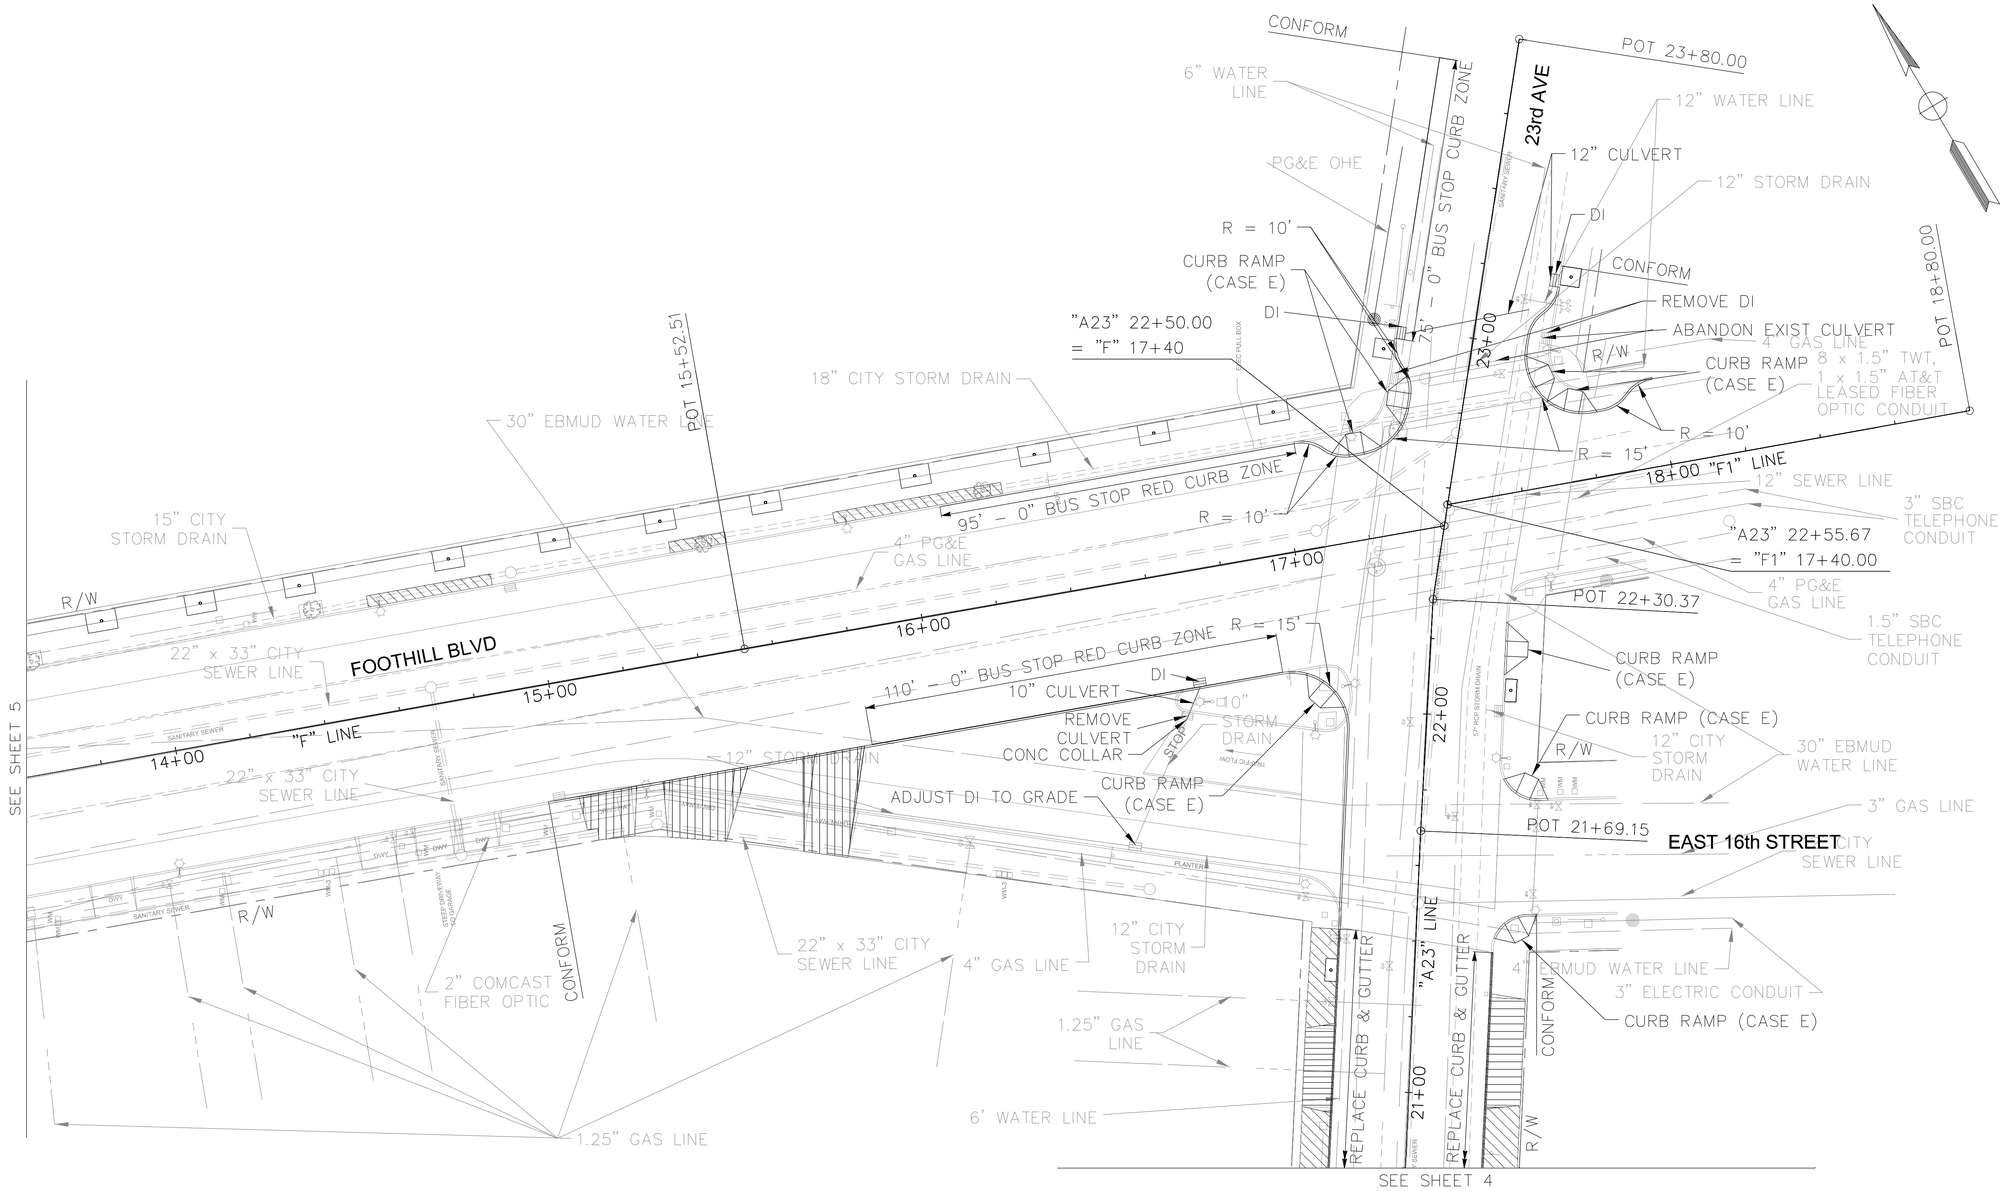

35% SUBMITTAL

NOTE: SEE NOTE ON SHEET 3.

HQE Incorporated
• Civil Engineering
• Transportation Planning
• Highway & Rail Design

1305 FRANKLIN STREET, SUITE 410
OAKLAND, CA 94612
(510) 763-4895

CITY OF OAKLAND

PROJECT NO. _____

CIVIL ENGINEER	
RCE NO. _____	EXP. _____
CHECKED BY	HO
DESIGNED BY	JHC
DRAWN BY	JHC

No.	DATE	BY	REFERENCE

LAYOUT

23RD AVE IMPROVEMENT PROJECT

SCALE:
HOR: 1" = 20'
VERT: 1" = 20'
DATE: 06/09/2006

SHEET NO.
6 OF _____

DRAWING NAME: $(GETVAR, 'DWGPREFIX')$(GETVAR, 'DWGNAME')
PLOT DATE: $(EDTIME, 0, MO-DD-YY)
PLOTTED BY: $(GETVAR,'LOGINNAME')