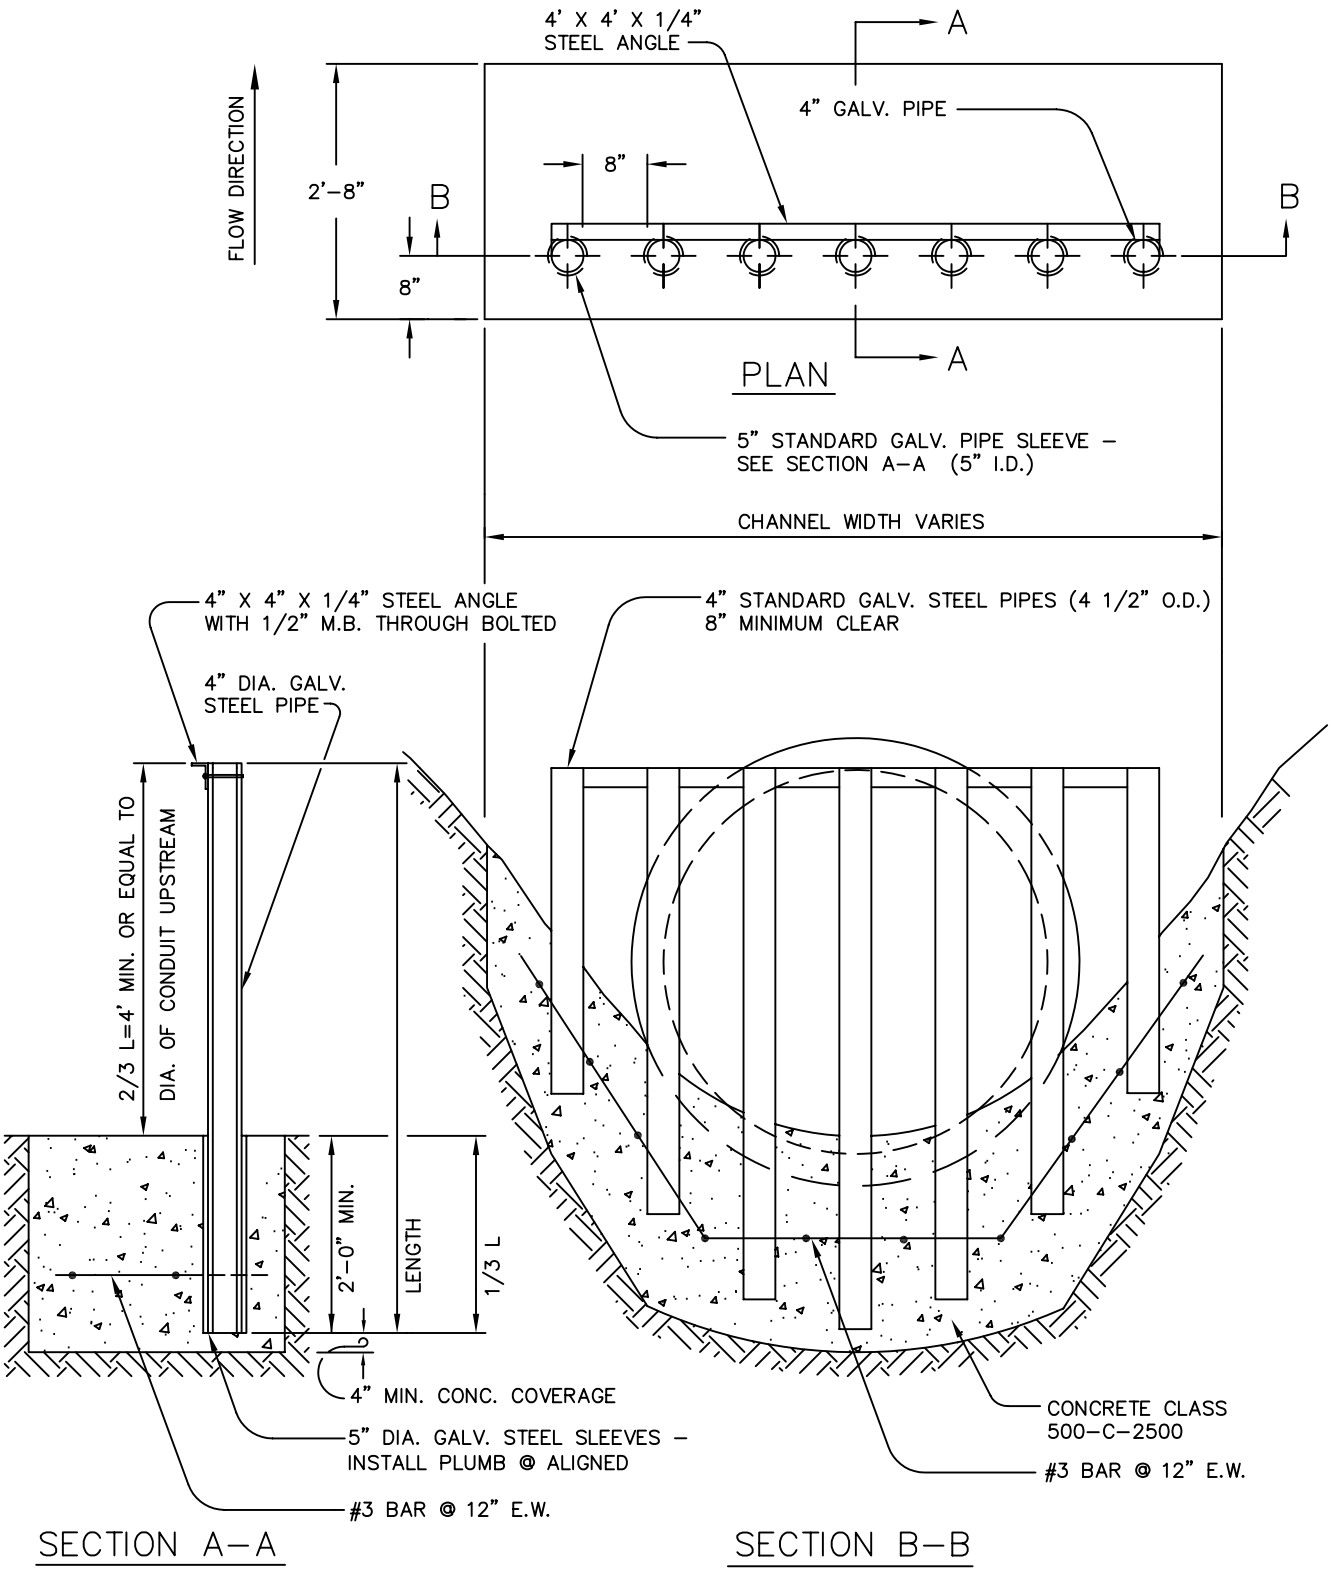

NOTE: TRASH RACK SHALL BE CONSTRUCTED UP-STREAM AT A DISTANCE OF 10' MINIMUM FROM HEADWALL, OR AS DIRECTED BY THE ENGINEER

NOTE: THIS PLAN IS NOT A LEGAL ENGINEERING DOCUMENT BUT AN ELECTRONIC DUPLICATE. THE SIGNED CITY OF OAKLAND STANDARD DETAILS FOR PUBLIC WORKS CONSTRUCTION IS AVAILABLE FOR PURCHASE FROM THE CONTRACT ADMINISTRATION DEPARTMENT.

CITY OF OAKLAND | ENGINEERING AND DESIGN SERVICES DIVISION

TRASH RACK

ENGINEERING DESIGN MANAGER

DATE : JANUARY 2002

REV. DATE :

DRWG. D-20