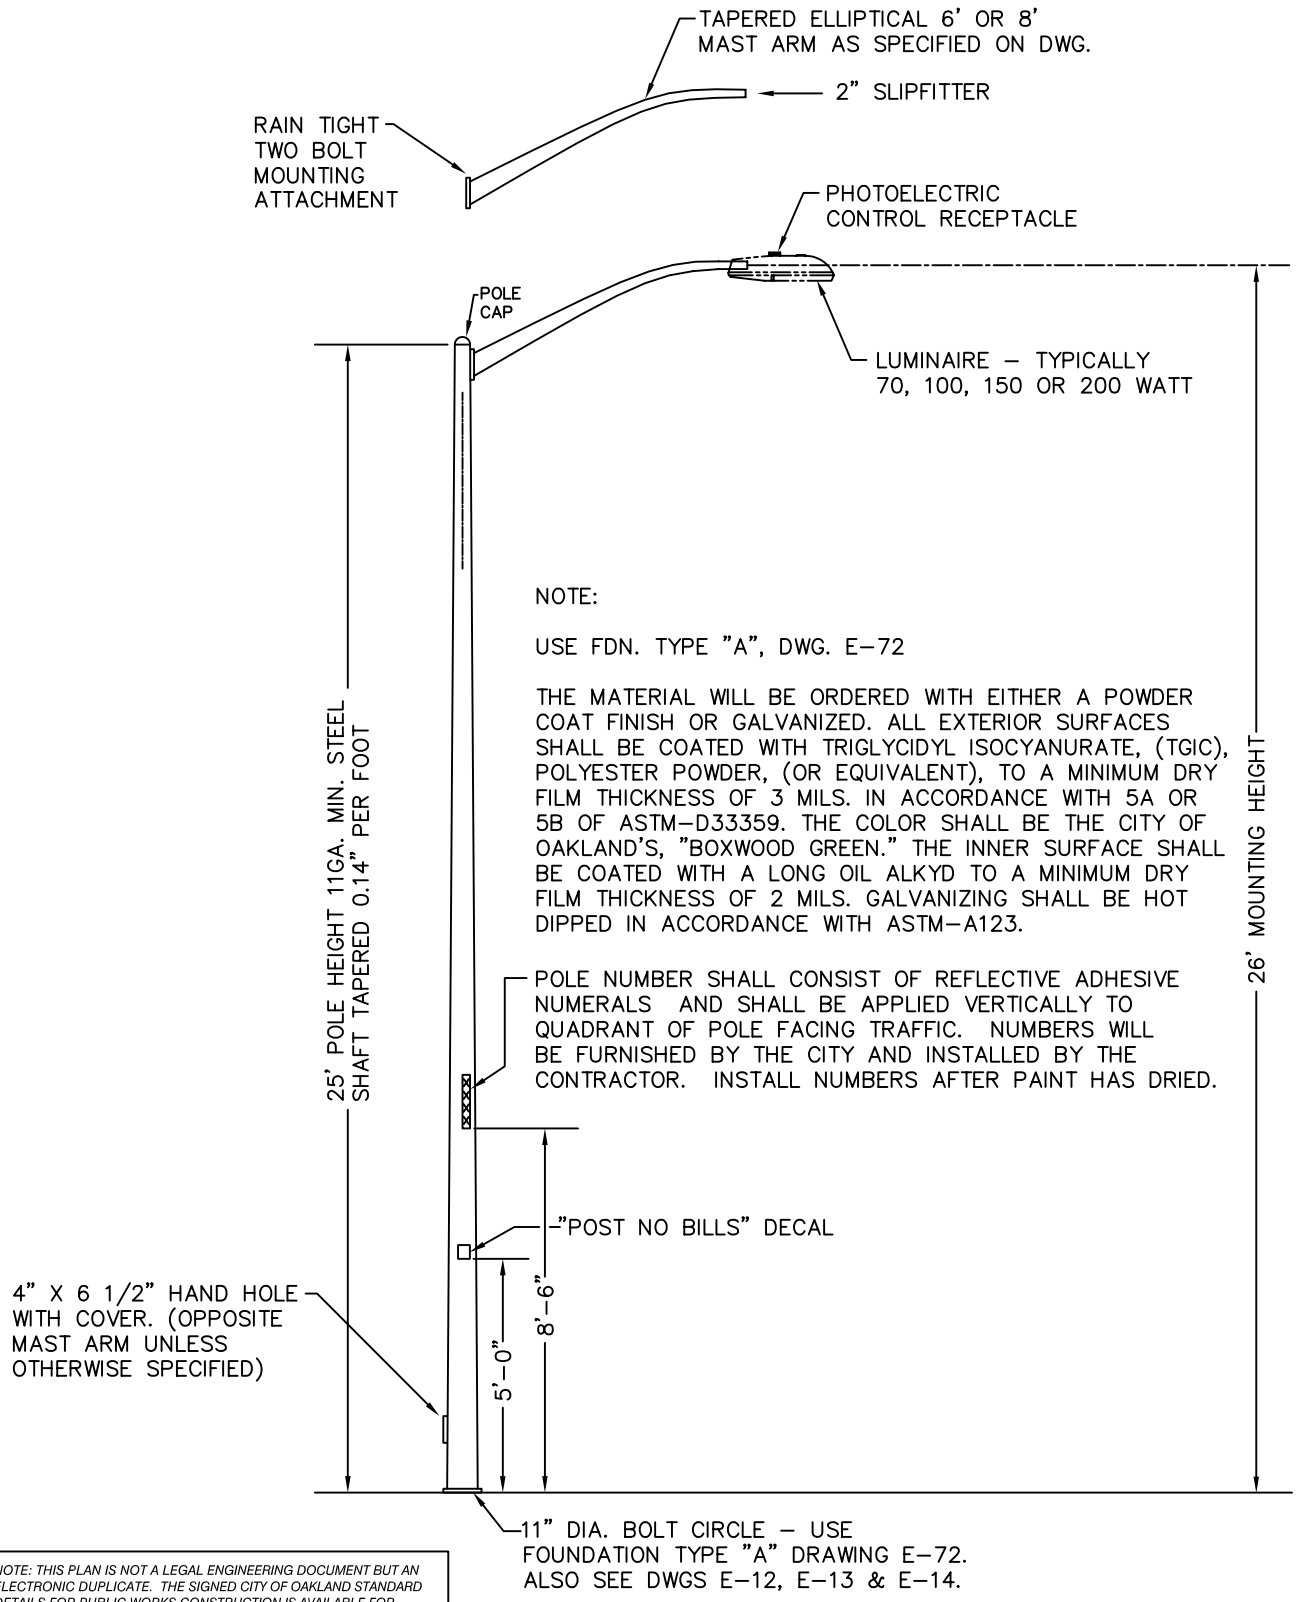

NOTE:

USE FDN. TYPE "A", DWG. E-72

THE MATERIAL WILL BE ORDERED WITH EITHER A POWDER COAT FINISH OR GALVANIZED. ALL EXTERIOR SURFACES SHALL BE COATED WITH TRIGLYCIDYL ISOCYANURATE, (TGIC), POLYESTER POWDER, (OR EQUIVALENT), TO A MINIMUM DRY FILM THICKNESS OF 3 MILS. IN ACCORDANCE WITH 5A OR 5B OF ASTM-D33359. THE COLOR SHALL BE THE CITY OF OAKLAND'S, "BOXWOOD GREEN." THE INNER SURFACE SHALL BE COATED WITH A LONG OIL ALKYD TO A MINIMUM DRY FILM THICKNESS OF 2 MILS. GALVANIZING SHALL BE HOT DIPPED IN ACCORDANCE WITH ASTM-A123.

NOTE: THIS PLAN IS NOT A LEGAL ENGINEERING DOCUMENT BUT AN ELECTRONIC DUPLICATE. THE SIGNED CITY OF OAKLAND STANDARD DETAILS FOR PUBLIC WORKS CONSTRUCTION IS AVAILABLE FOR PURCHASE FROM THE CONTRACT ADMINISTRATION DEPARTMENT.

CITY OF OAKLAND	DESIGN AND CONSTRUCTION SERVICES DEPARTMENT

25 FOOT LIGHTING STANDARD

ELECTRICAL SERVICES MANAGER

DATE: OCT 95

REV. DATE: AUG 99

DRWG. E-10