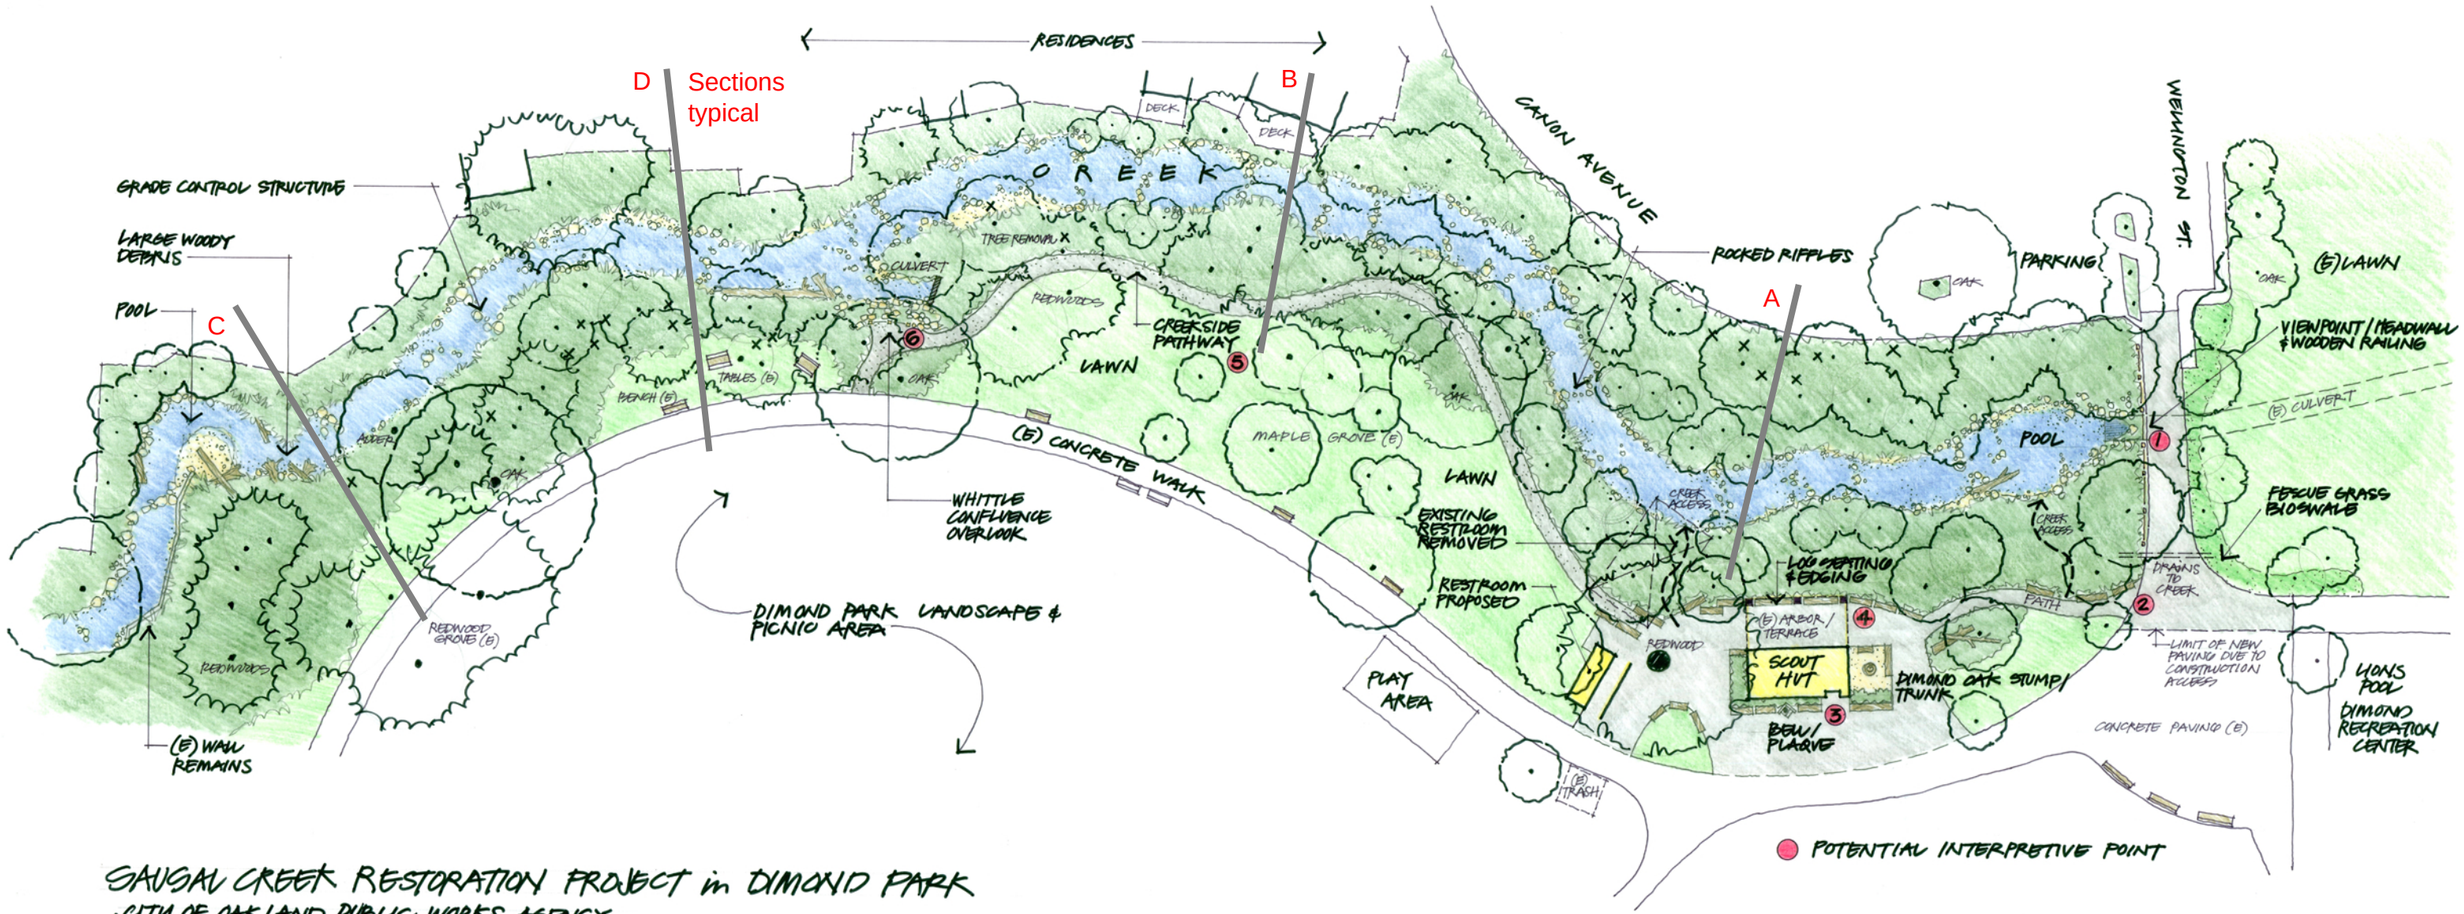

SAUSAL CREEK RESTORATION PROJECT in DIMOND PARK

- CITY OF OAKLAND PUBLIC WORKS AGENCY WATERSHED + STORMWATER MANAGEMENT PROGRAM
- ALAMEDA COUNTY FLOOD CONTROL DISTRICT

PRELIMINARY SCHEMATIC DESIGN

RESTORATION DESIGN GROUP 4.5.11

0' 10' 20' 40' 80'