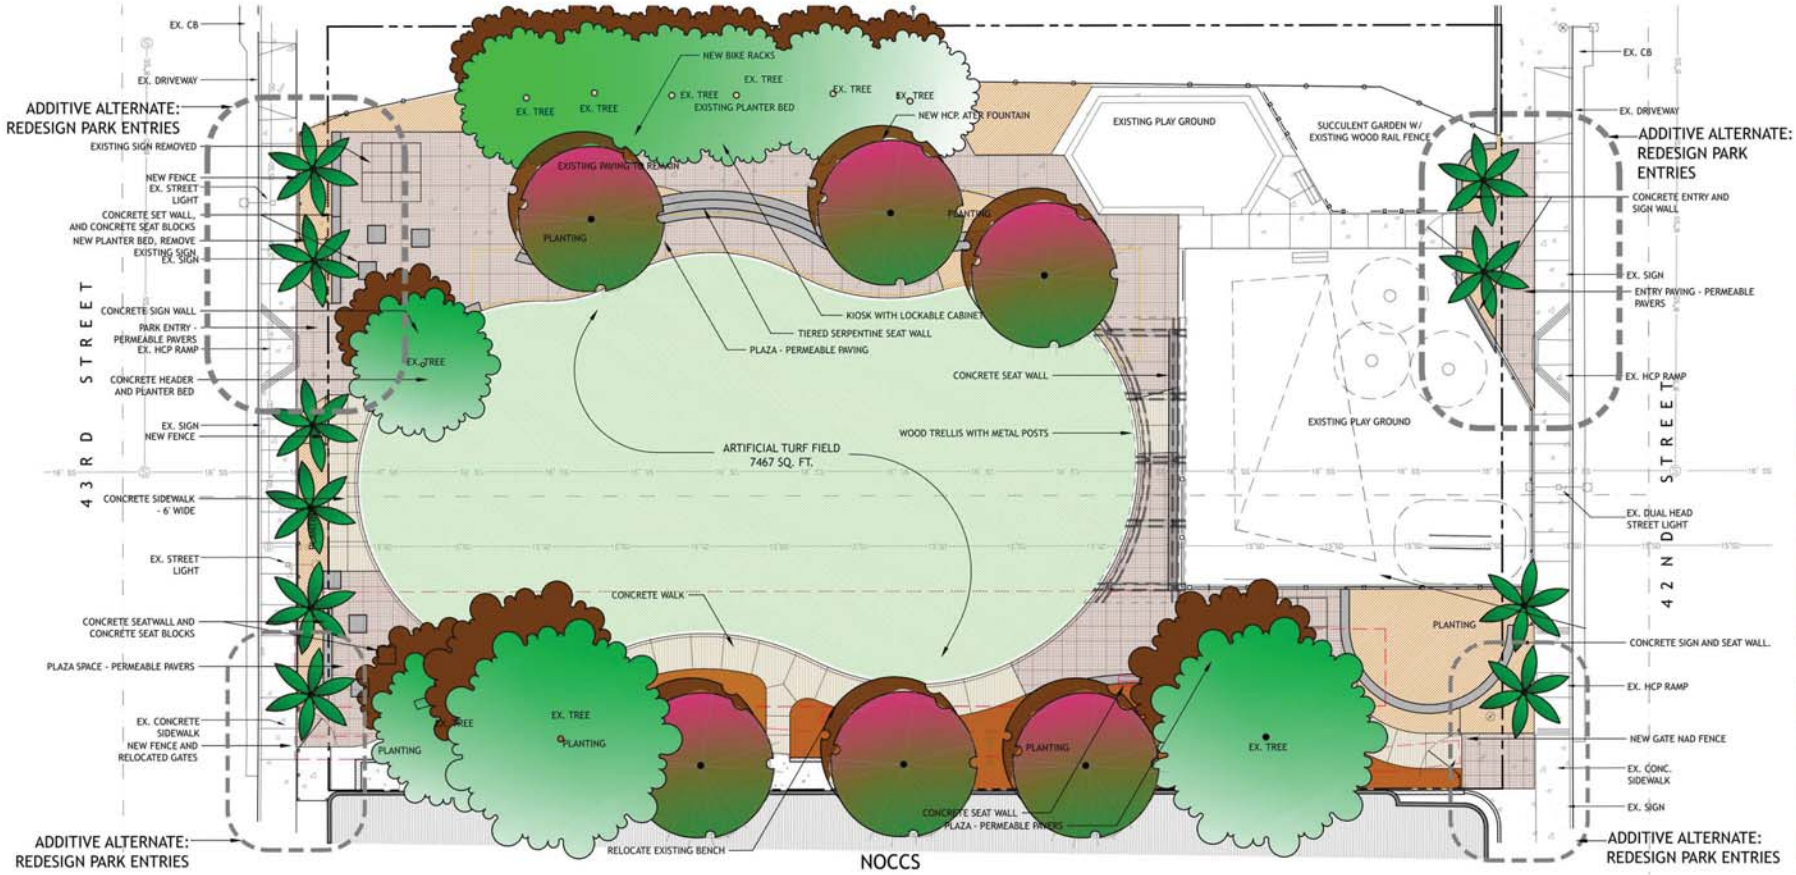

PALM TREE

BIKE RACKS

CONCRETE SEAT WALL

PERMEABLE PAVERS

WOOD TRELLIS

HCP WATER FOUNTAIN

KIOSK

SITE PLAN

L-3

Urban Design Associates
Landscape Architecture + Planning

PROJECT NUMBER: 2012-009
DATE: 10.09.2012

© 2012 URBAN DESIGN ASSOCIATES ALL RIGHTS RESERVED

PRELIMINARY PLAN B
phase two plan

SCALE: 1" = 10'-0"
0 5 10 20 30

LINDEN PARK

ALAMEDA COUNTY
OAKLAND, CALIFORNIA