SEVENTH STREET
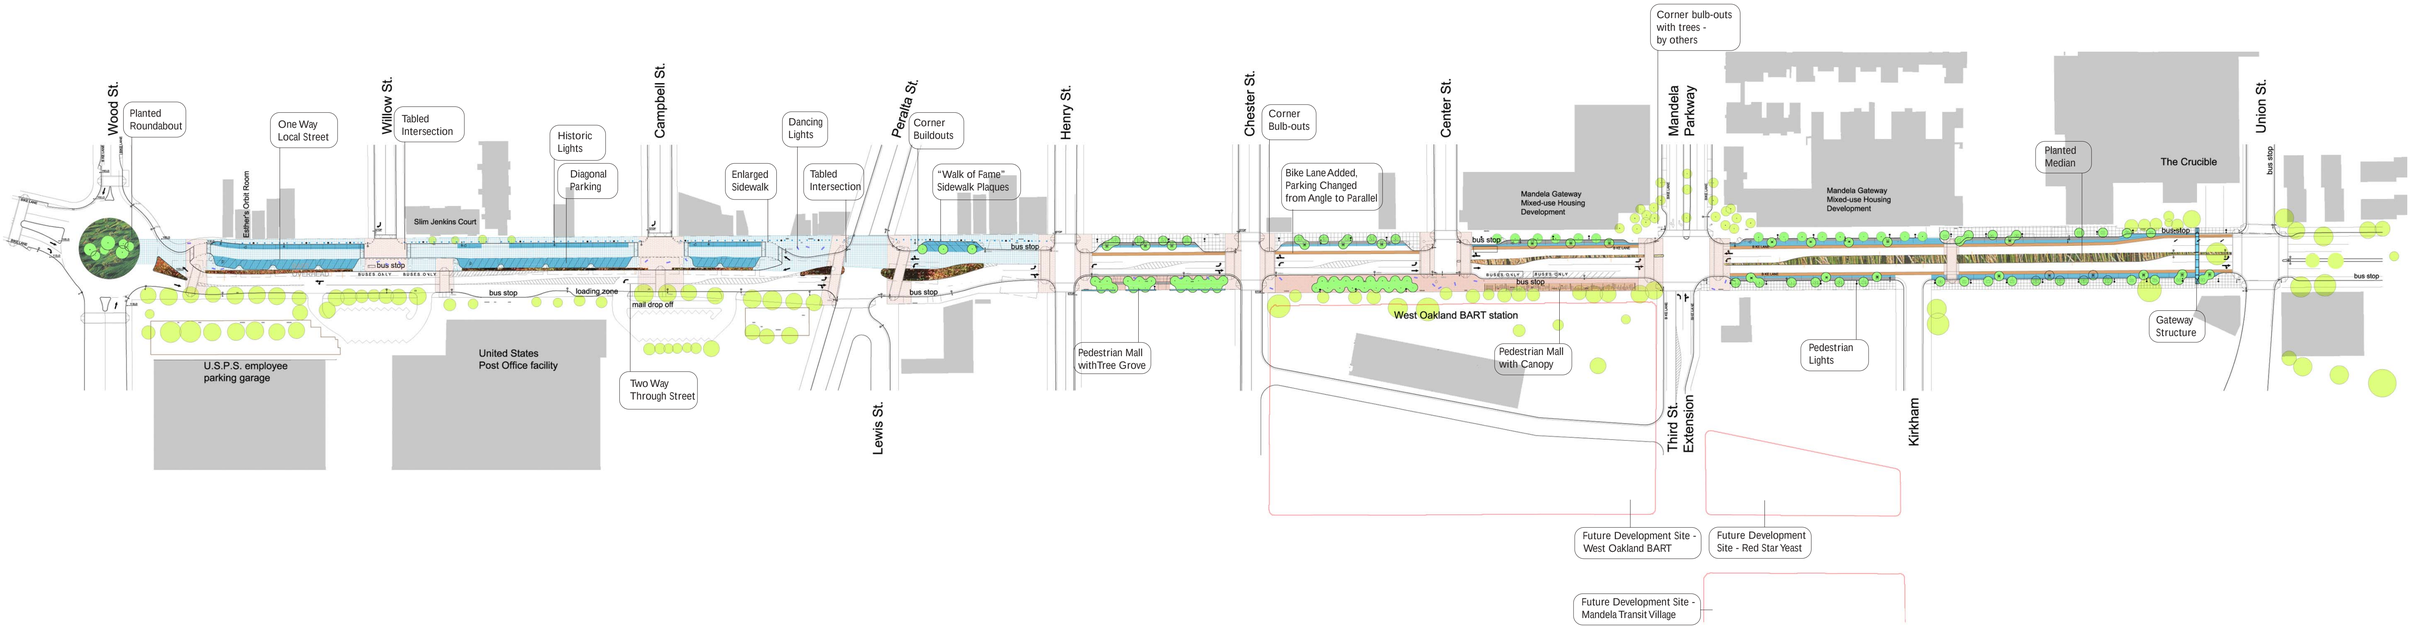
LANDSCAPE PLAN