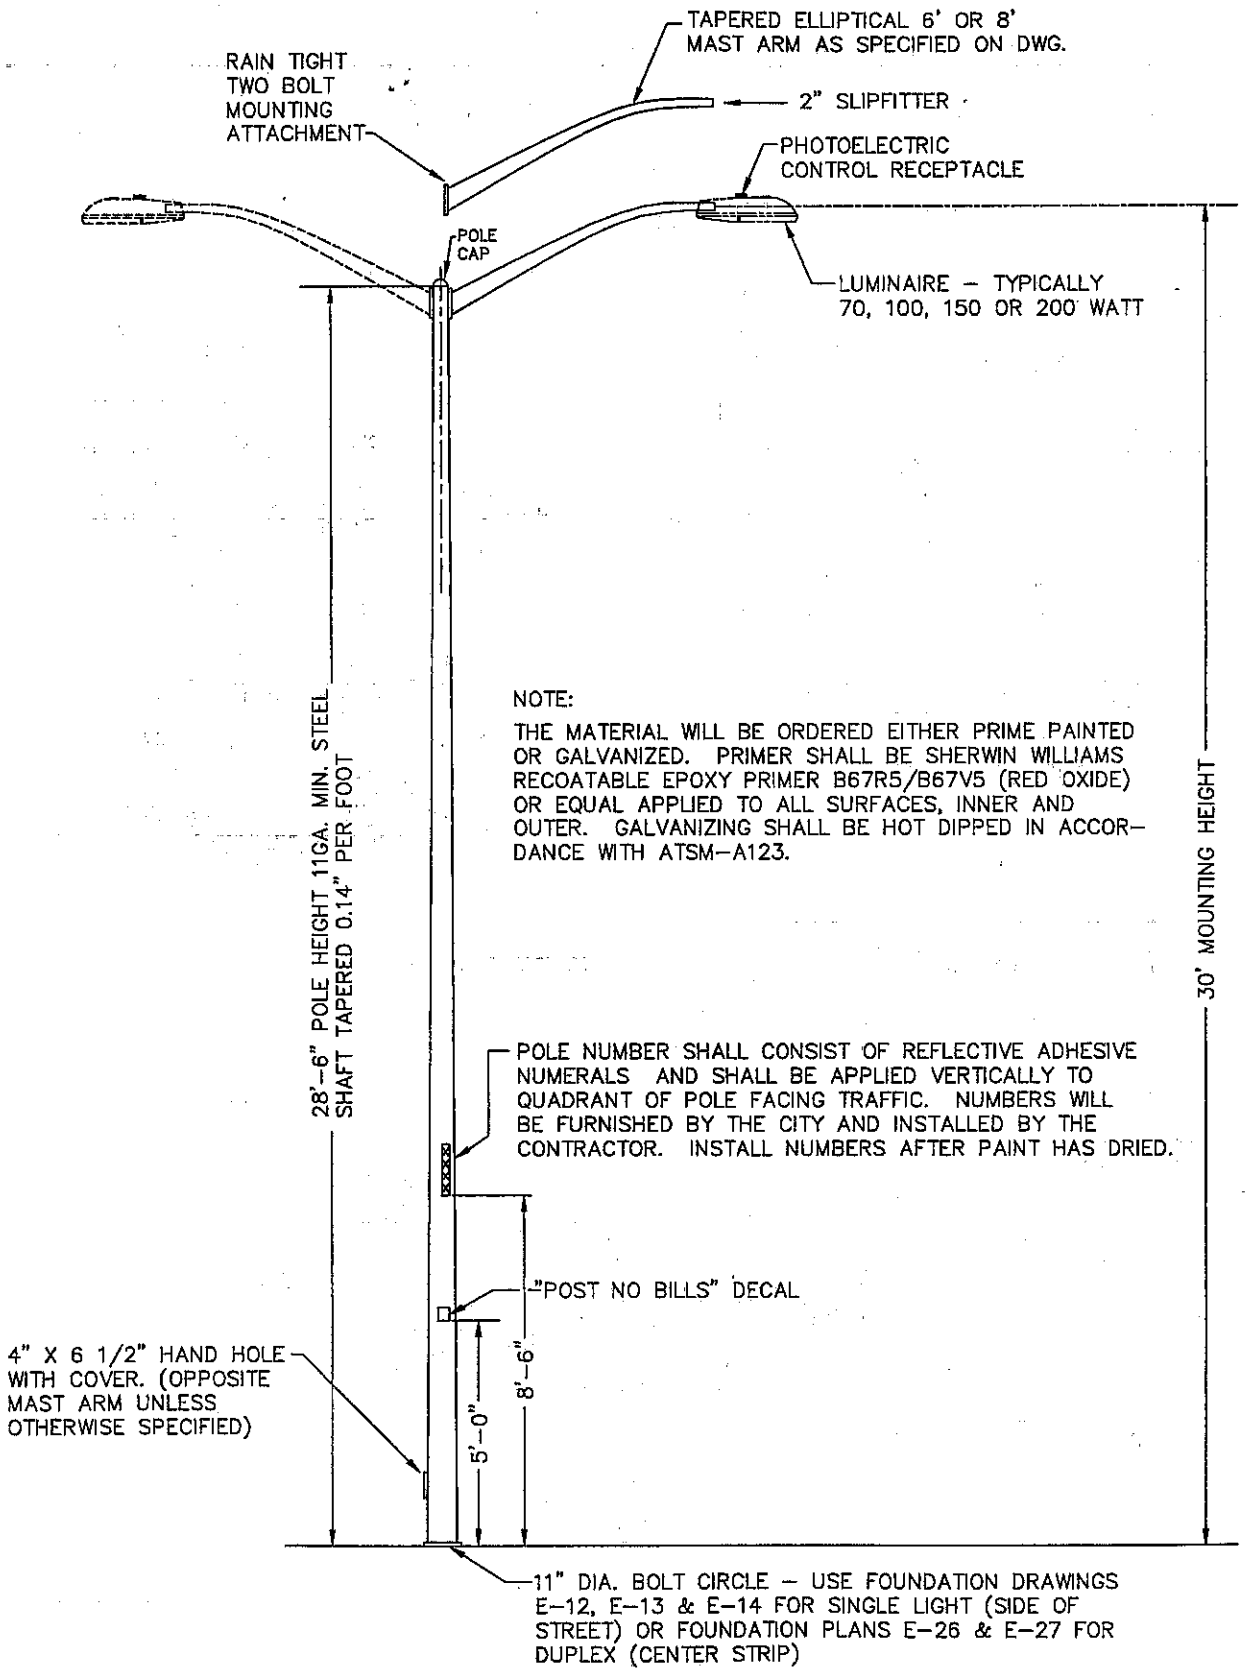

NOTE:

THE MATERIAL WILL BE ORDERED EITHER PRIME PAINTED OR GALVANIZED. PRIMER SHALL BE SHERWIN WILLIAMS RECOATABLE EPOXY PRIMER B67R5/B67V5 (RED OXIDE) OR EQUAL APPLIED TO ALL SURFACES, INNER AND OUTER. GALVANIZING SHALL BE HOT DIPPED IN ACCORDANCE WITH ATSM-A123.

CITY OF OAKLAND	ENGINEERING AND DESIGN SERVICES DEPARTMENT	
	STREET LIGHTING STANDARD	ELECTRICAL SERVICES MANAGER DATE : OCT 95 REV. DATE :
		DRWG. E-8