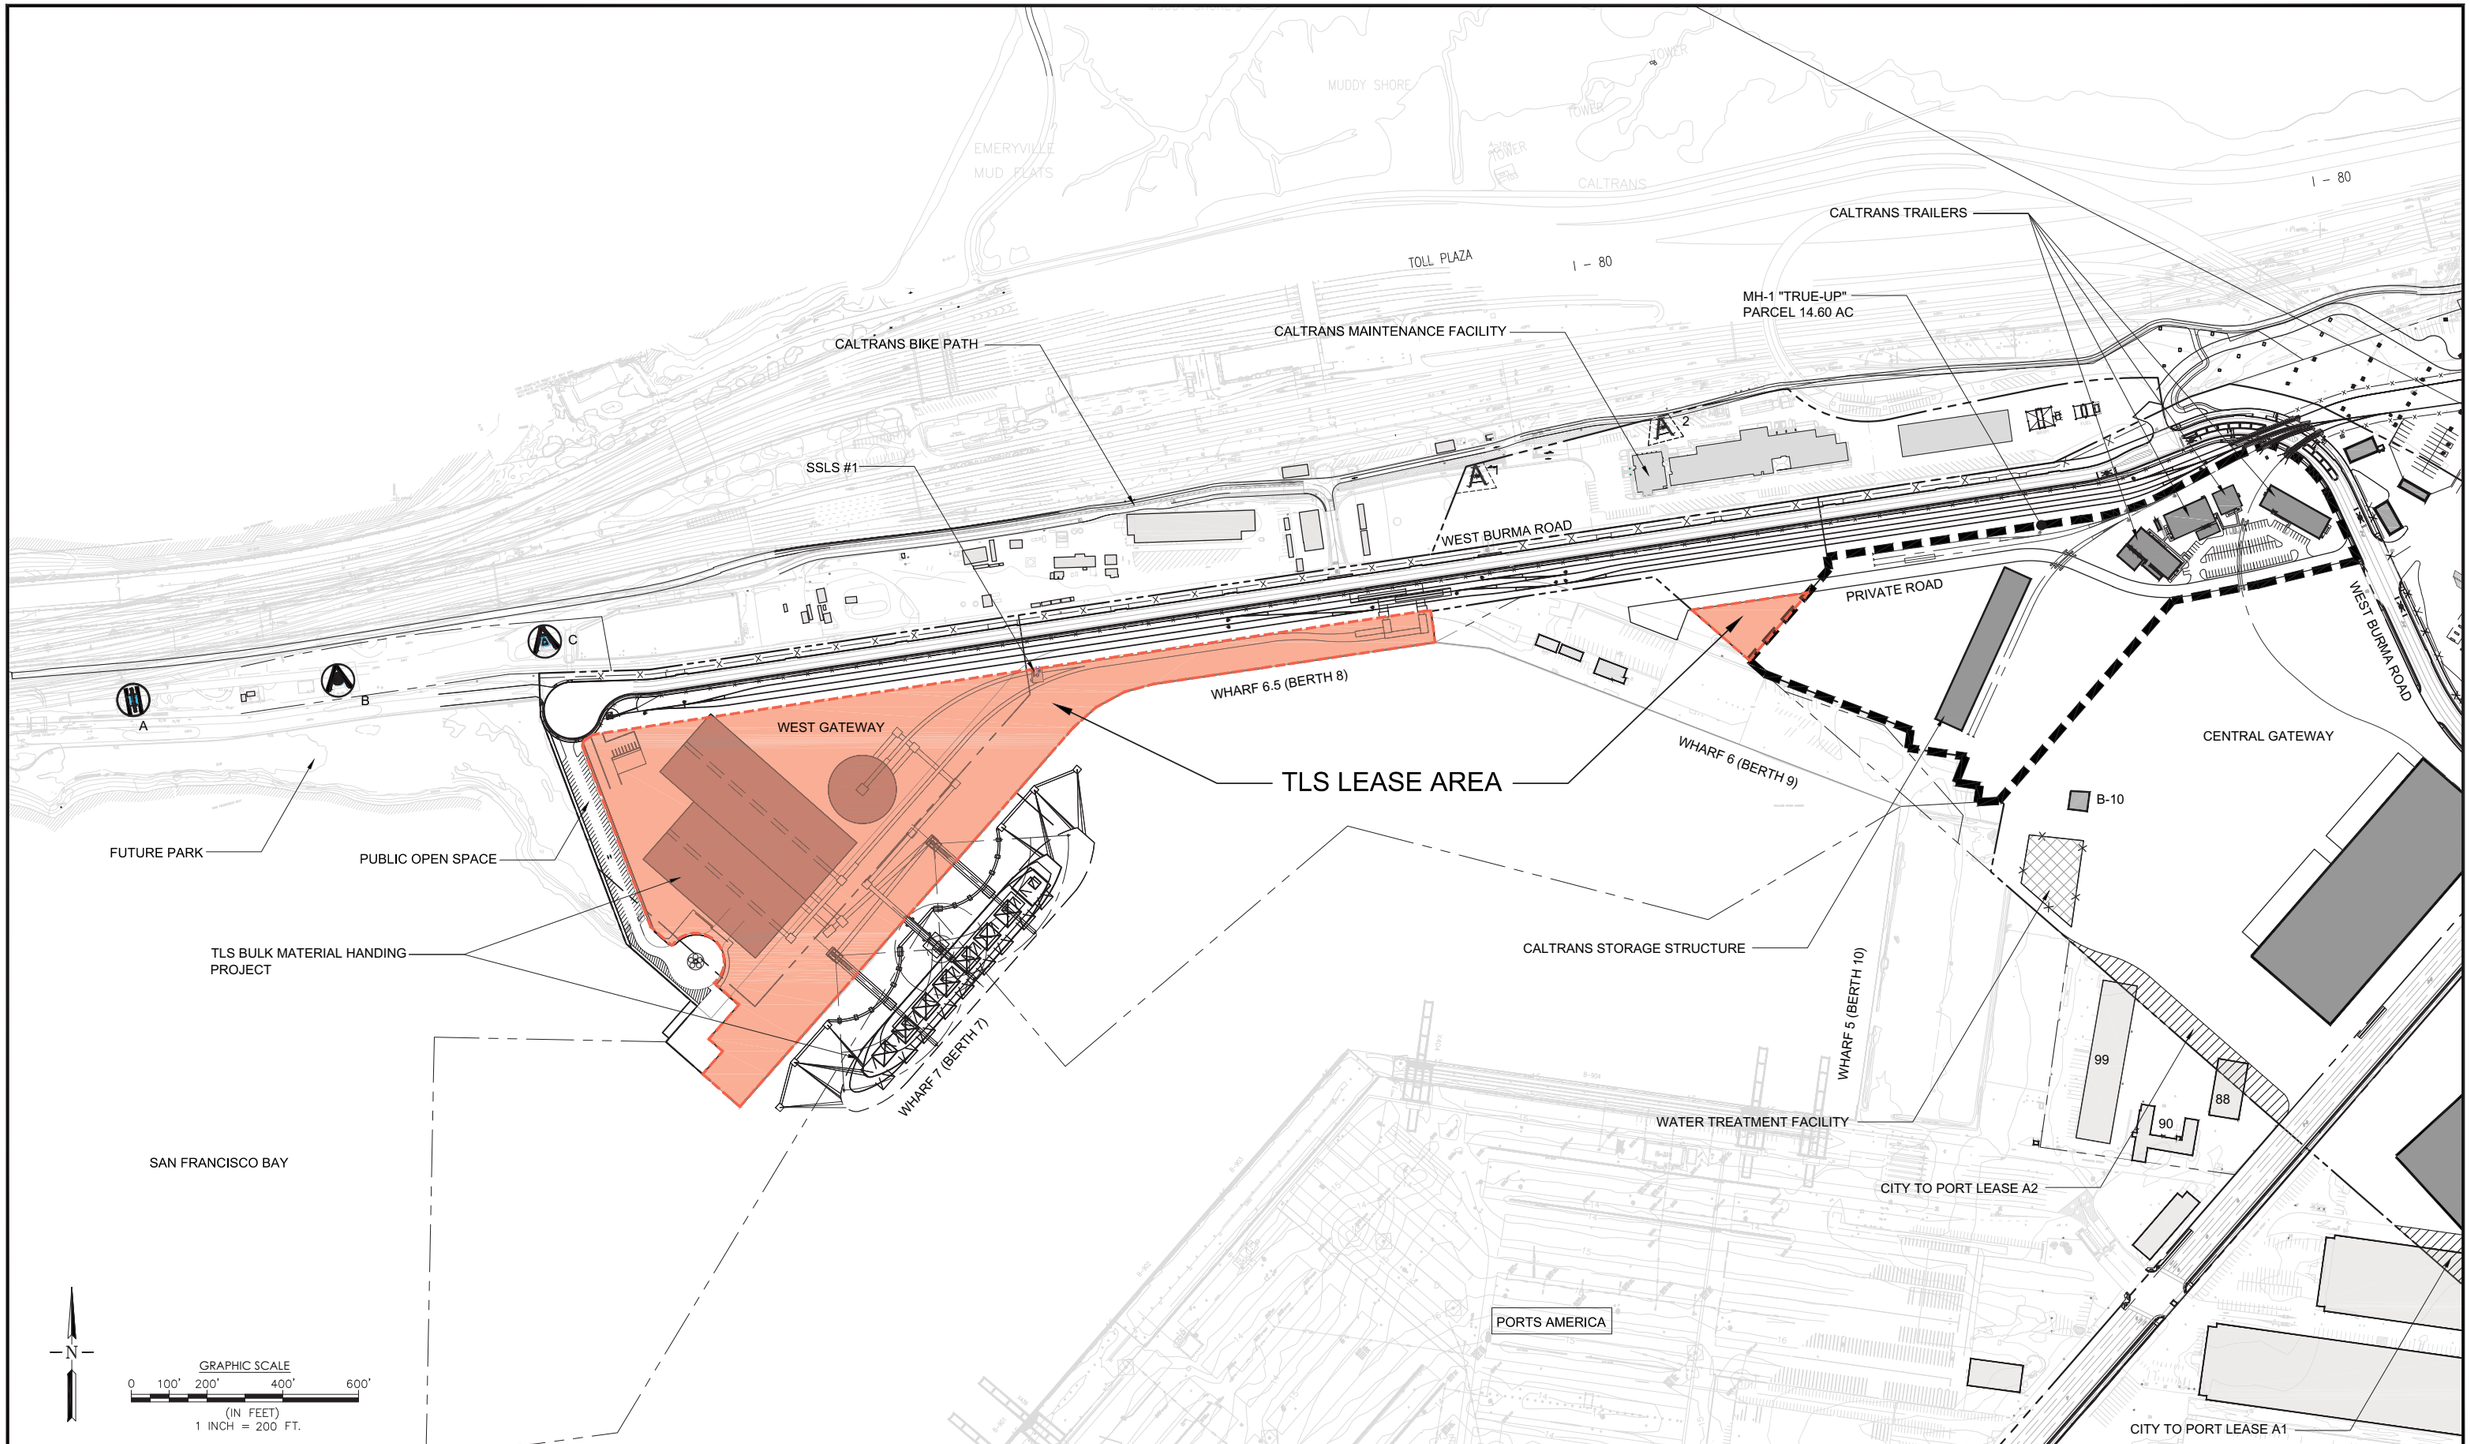

Jul 30, 2015 – 11:39am, Plotted By: jacquelinea
G:\Cad Files\TLS\TLS02\ARCHITECTURAL DIMENSIONS\X-Dwgs\X-5.dwg

OAKLAND GLOBAL
"one vision, one team, one project"

ARCHITECTURAL DIMENSIONS

ARCHITECTURAL DIMENSIONS
JAMES HEILBRONNER
510-463-8300
300 FRANK H. OGAWA PLAZA, SUITE 375
OAKLAND, CA 94612

PROJECT INFO.

TLS AREA OVERLAY ON MASTER PLAN

CITY OF OAKLAND, ALAMEDA COUNTY, CALIFORNIA

CAT. NO	AD-0005.01
INV. NO.	33596

REV	DATE	COMMENT

JOB NO.	OAB02
SCALE:	1:200
DATE:	7/30/2015
DRAWN BY:	J. ARMADA
CHECKED BY:	J. ARMADA

DRAWING NO.
X-5
SHEET 1 OF 1

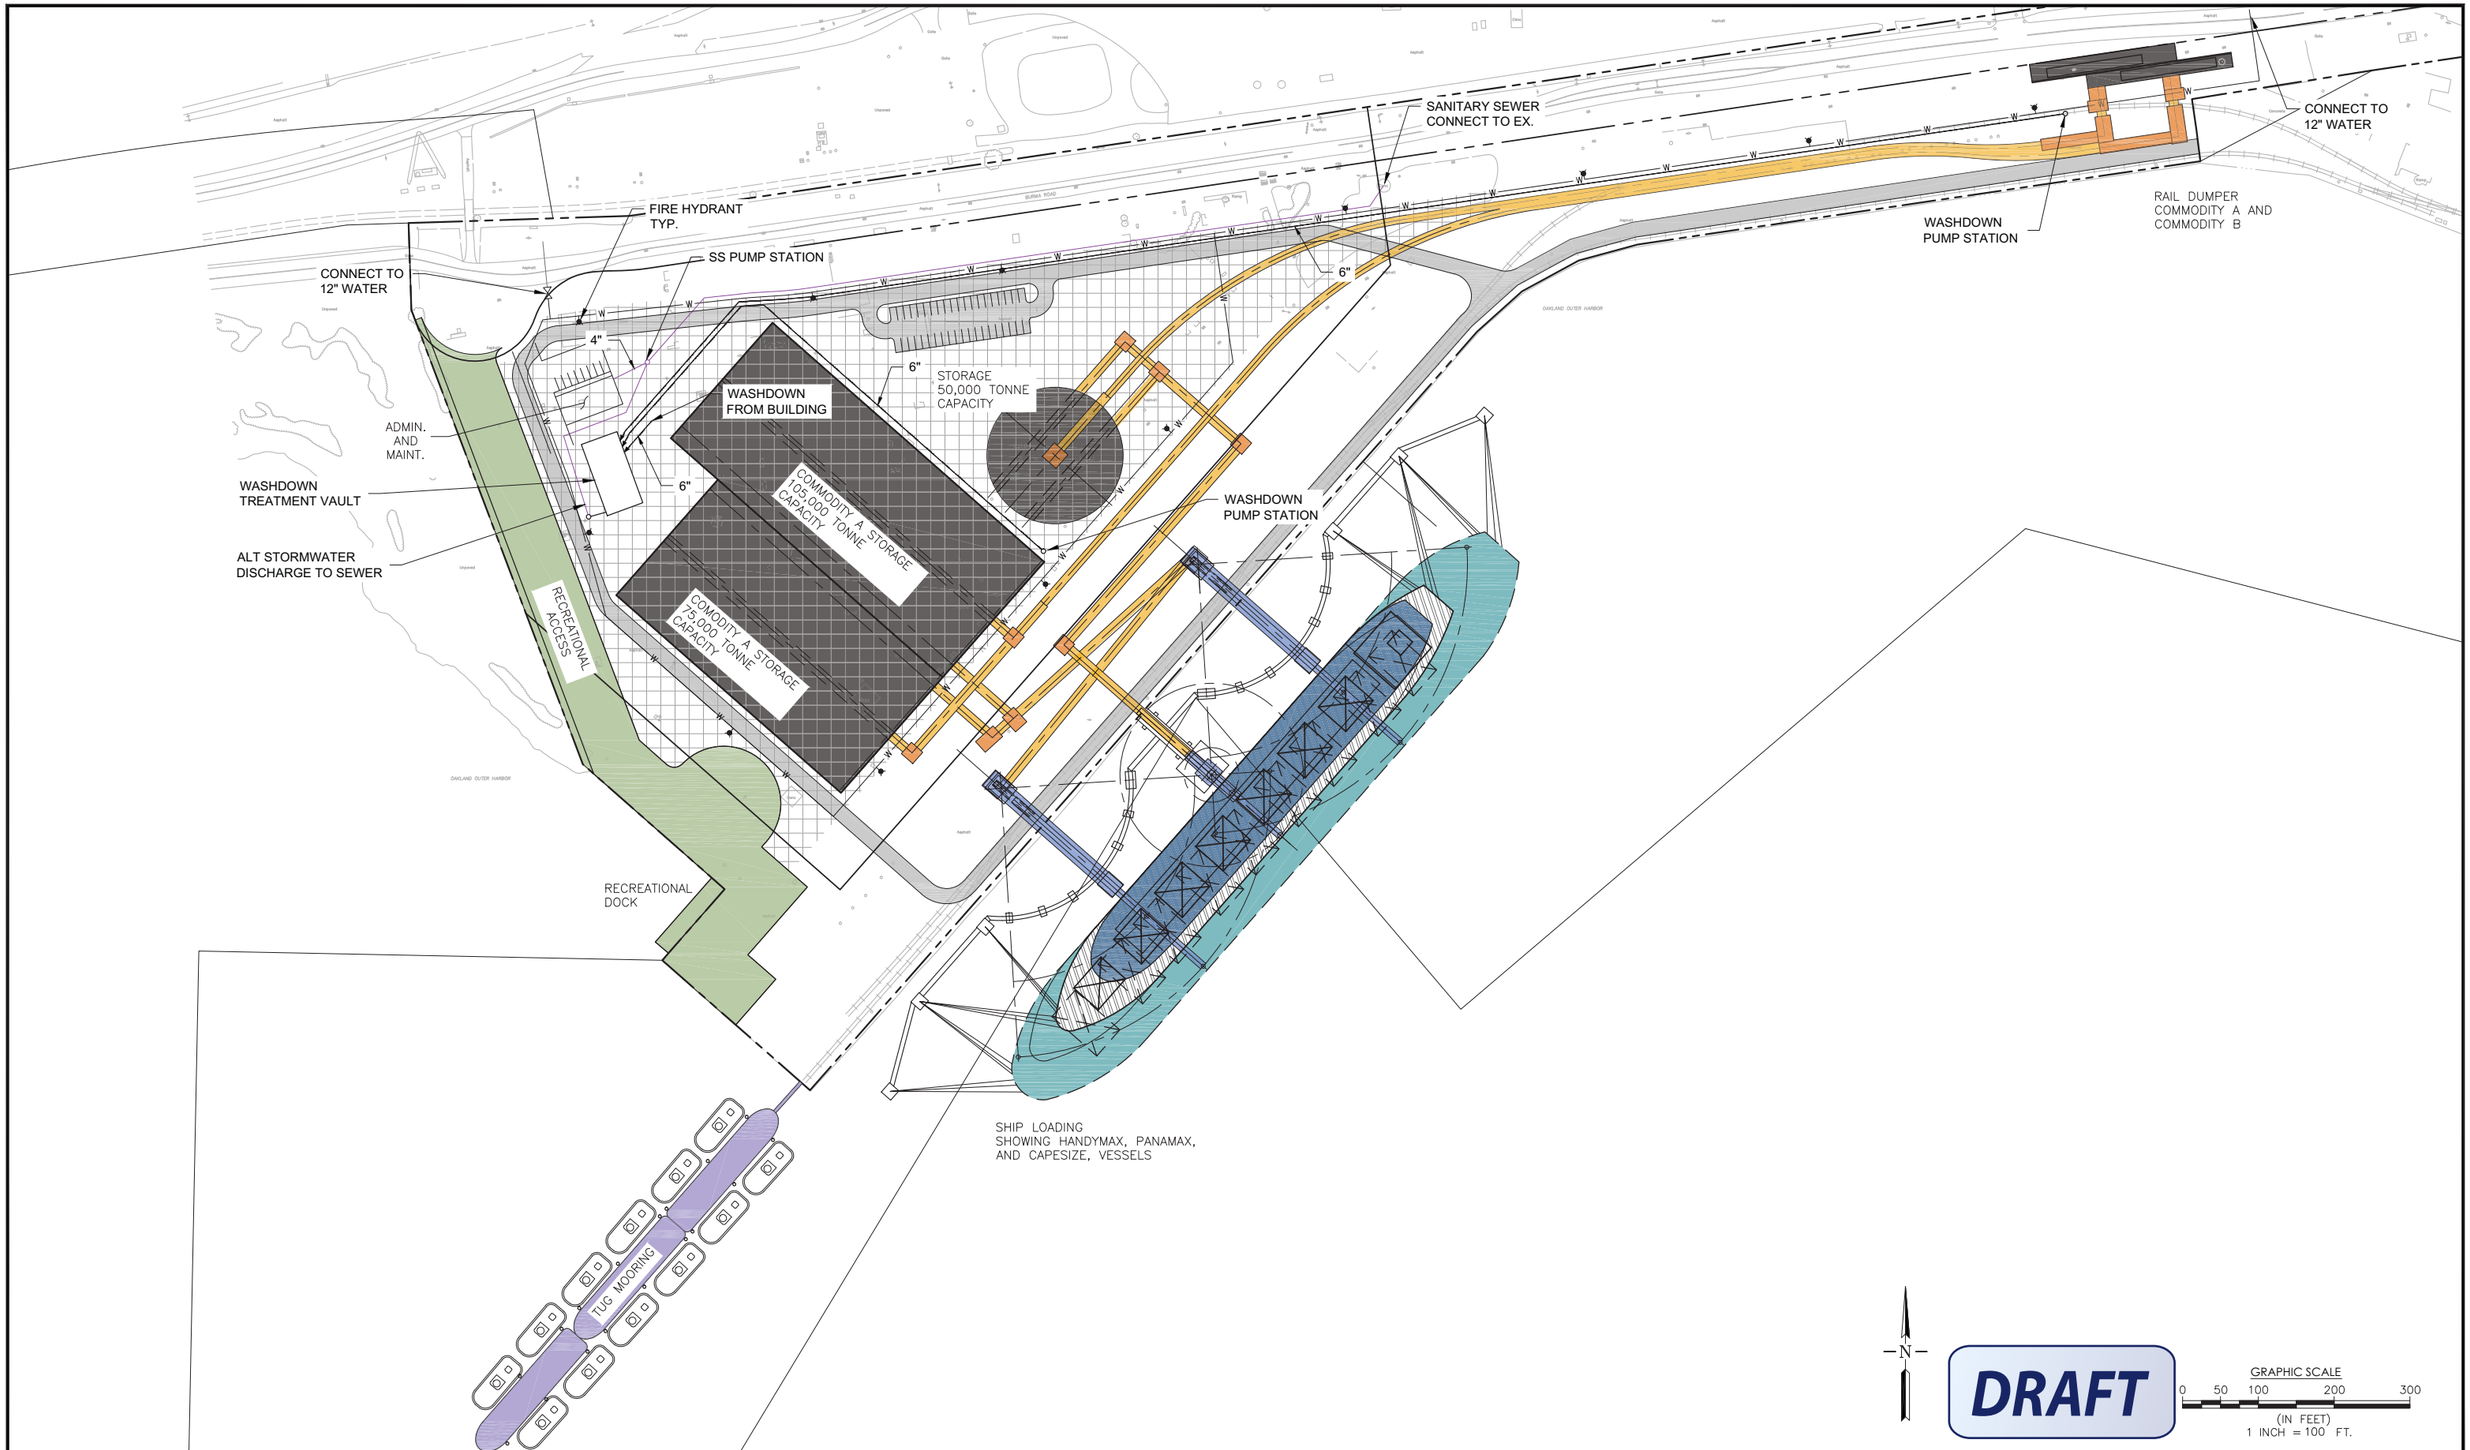

Jul 29, 2015 – 11:14am, Plotted By:jacquelinea
G:\Cad Files\TLS\TLS02\ARCHITECTURAL DIMENSIONS\X-Dwgs\X-4.dwg

OAKLAND GLOBAL

POST OF OAKLAND · OAKLAND · CITY OF OAKLAND

"one vision, one team, one project"

ARCHITECTURAL DIMENSIONS

ARCHITECTURAL DIMENSIONS

JAMES HEILBRONNER
510-463-8300
300 FRANK H. OGAWA PLAZA, SUITE 375
OAKLAND, CA 94612

PROJECT INFO.

MASTER PLAN

OAKLAND BULK AND OVERSIZE TERMINAL
CITY OF OAKLAND, ALAMEDA COUNTY, CALIFORNIA

CAT. NO	AD-0004.01
INV. NO.	33560

REV	DATE	COMMENT

JOB NO.	OAB02
SCALE:	1" = 100'
DATE:	7/27/2015
DRAWN BY:	J. ARMADA
CHECKED BY:	J. HEILBRONNER

DRAWING NO.

X-4

SHEET 1 OF 1